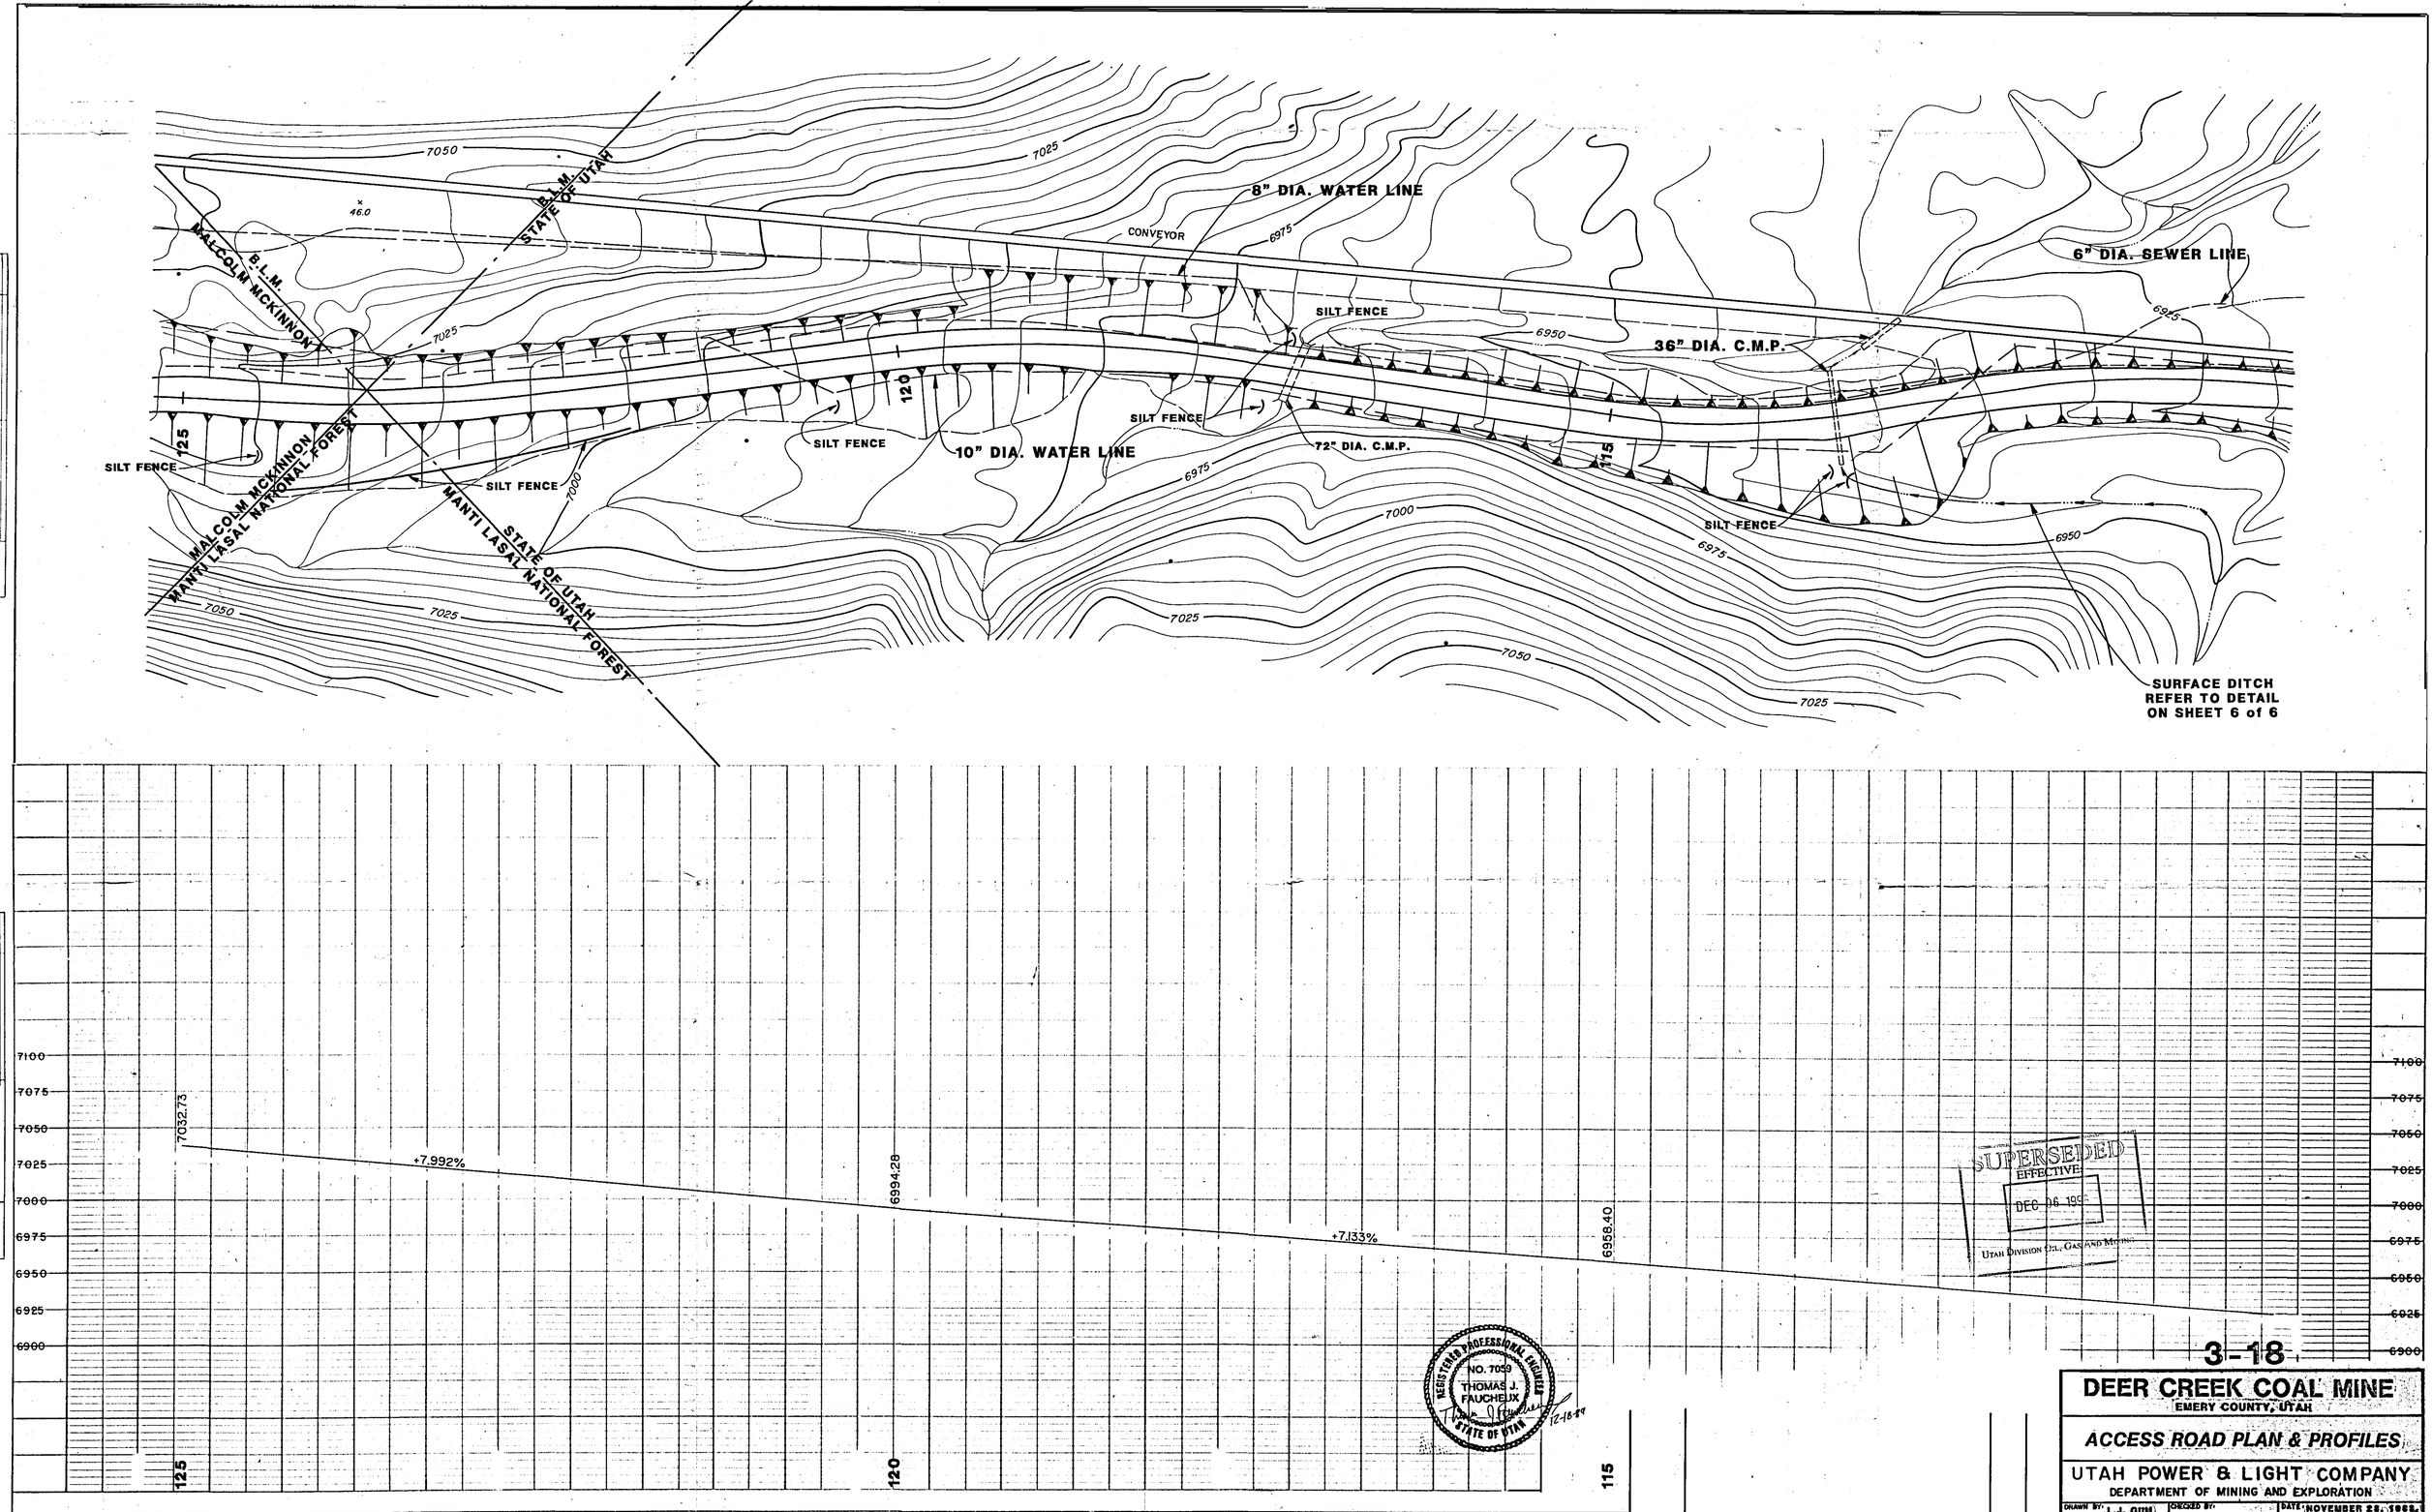

PLAN		BY	DATE
NOTE BOOK NO.	SURVEYED		
	PLOTTED		
	CONTOURS CHECKED		
	RT. OF WAY CHECKED		

PROFILE		BY	DATE
NOTE BOOK NO.	SURVEYED		
	PLOTTED		
	CONTOURS CHECKED		
	B. M.'s NOTED		
	STRUCTURE NOTATNS CK'KD.		

PLATE 1—PLAN PROFILE B. P. R. STANDARD

DATE	REVISIONS	BY	CHK.
12-18-89	REVISED TO REFLECT 1989 COUNTY ROAD PROJECT	KJL	

3-18

DEER CREEK COAL MINE

EMERY COUNTY, UTAH

ACCESS ROAD PLAN & PROFILES

UTAH POWER & LIGHT COMPANY

DEPARTMENT OF MINING AND EXPLORATION

DRAWN BY: L.J. GUM	CHECKED BY:	DATE: NOVEMBER 28, 1988	
SCALE 0 50' 100'	SHEET NO. 4 of 6	DRAWING NUMBER CM-10546-DR	