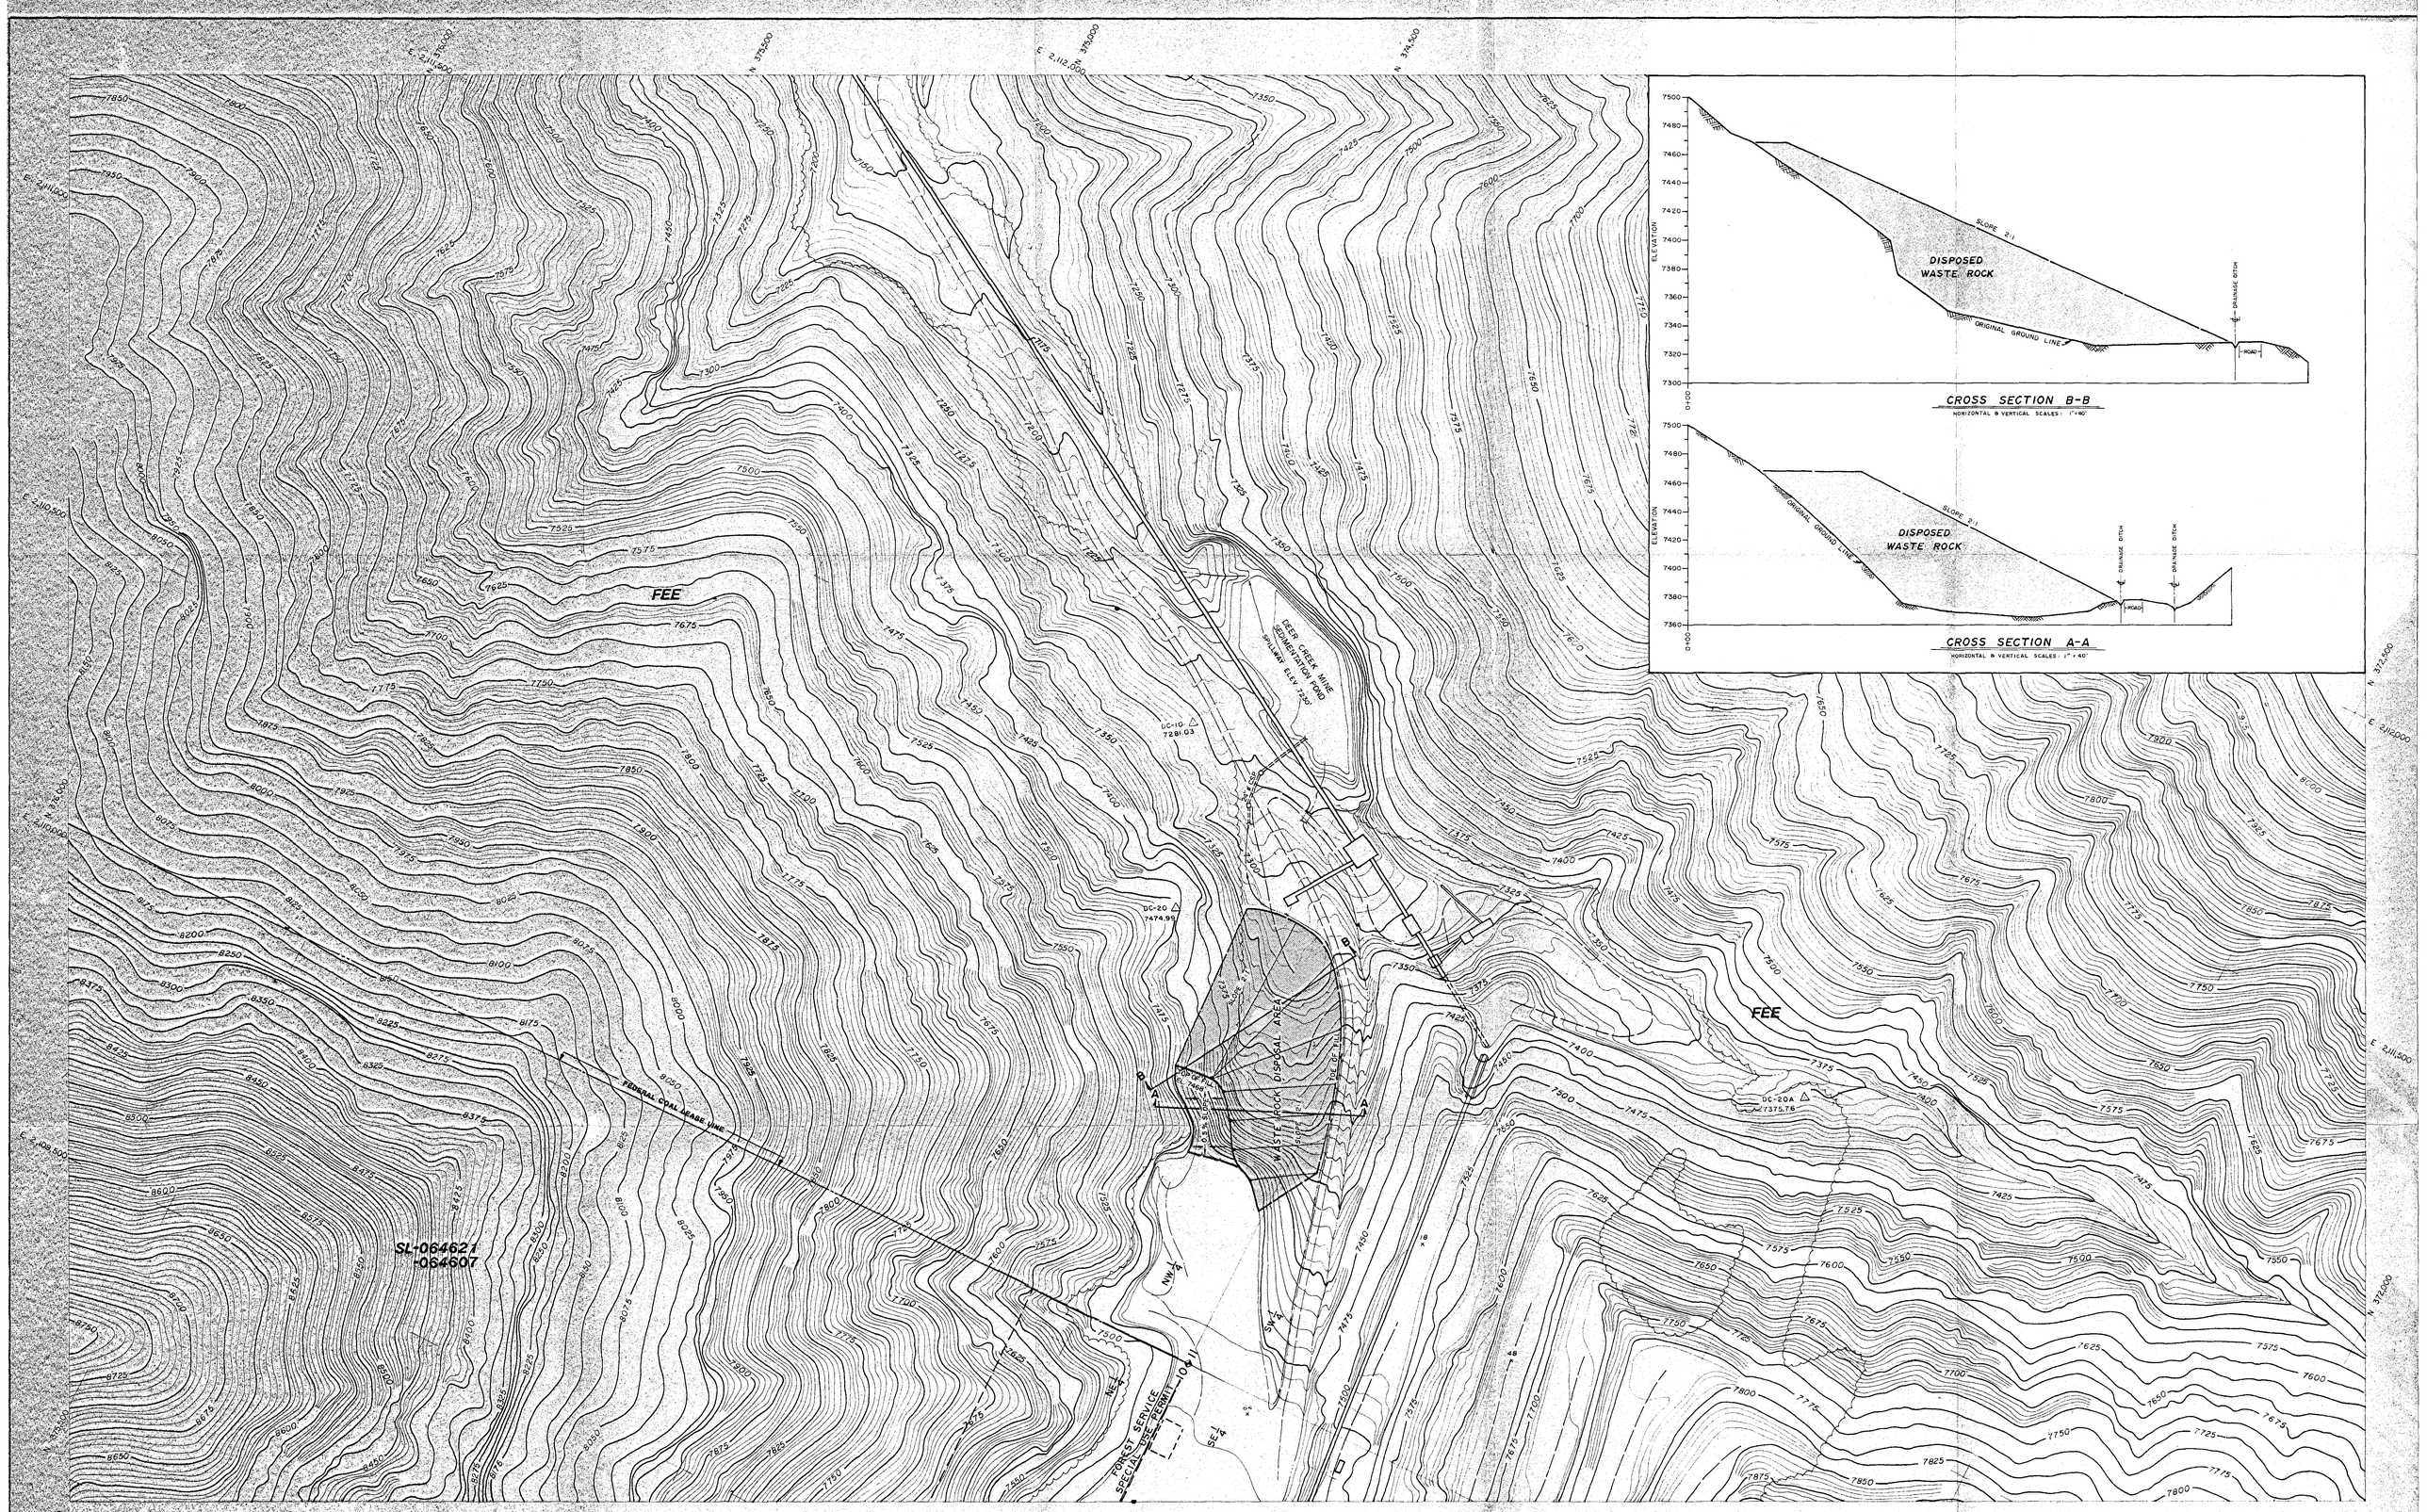

DEPARTMENT OF MINING & EXPLORATION

DEER CREEK COAL MINE

EMERY COUNTY, UTAH

WASTE ROCK DISPOSAL SITE

UTAH POWER & LIGHT COMPANY

SALT LAKE CITY, UTAH

SCALE	DRAWN BY S.M.G.	CHK'D BY	DATE: 8-4-83
0 100' 200'	SHEET 1 of 1	DRAWING NUMBER CM-10386-DR	

CONTOUR INTERVAL = 5.0'

DATE OF PHOTOGRAPHY: MAY 12, 1978

T.17S., R.7E. S.L.B.&M.