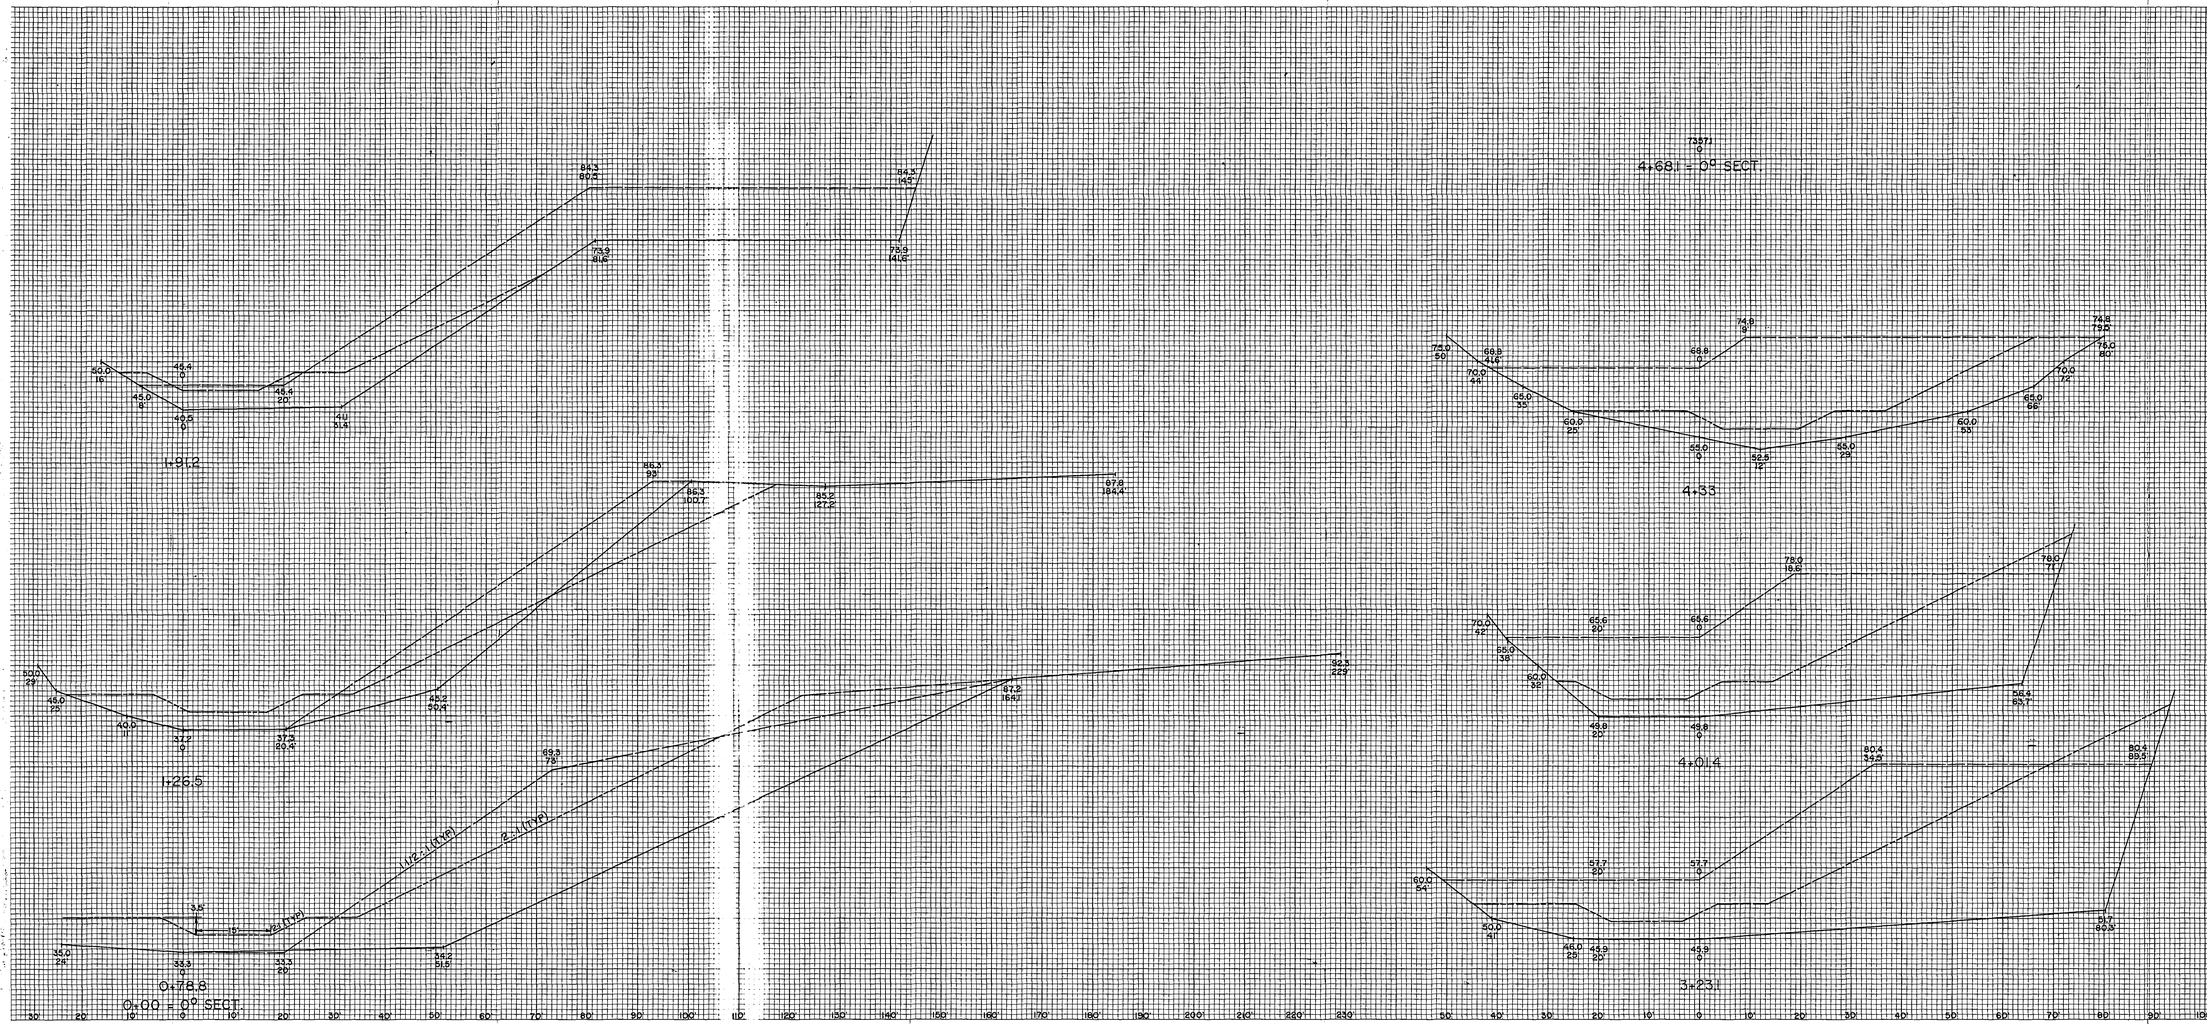

LEGEND

EXISTING GROUND LINE

OPERATING SLOPE LINE

FINAL RECLAMATION LINE

NOTE:
FOR DITCH CROSS SECTION
AND DESIGN DETAILS
SEE DWG. NO. CM-10545-DR
FINAL RECLAMATION
SHEET 1 OF 3

RECEIVED
SEP 16 1988
DIVISION OF
OIL, GAS & MINING

DEER CREEK MINE
ELK CANYON
CROSS SECTIONS

DRAWN BY:	SCALE:	DATE:
K. LARSEN	1" = 10'	FEB. 28, 1988

STORAGE PAD
DWG. NO. CM-10774-DR
SHEET 2 of 2