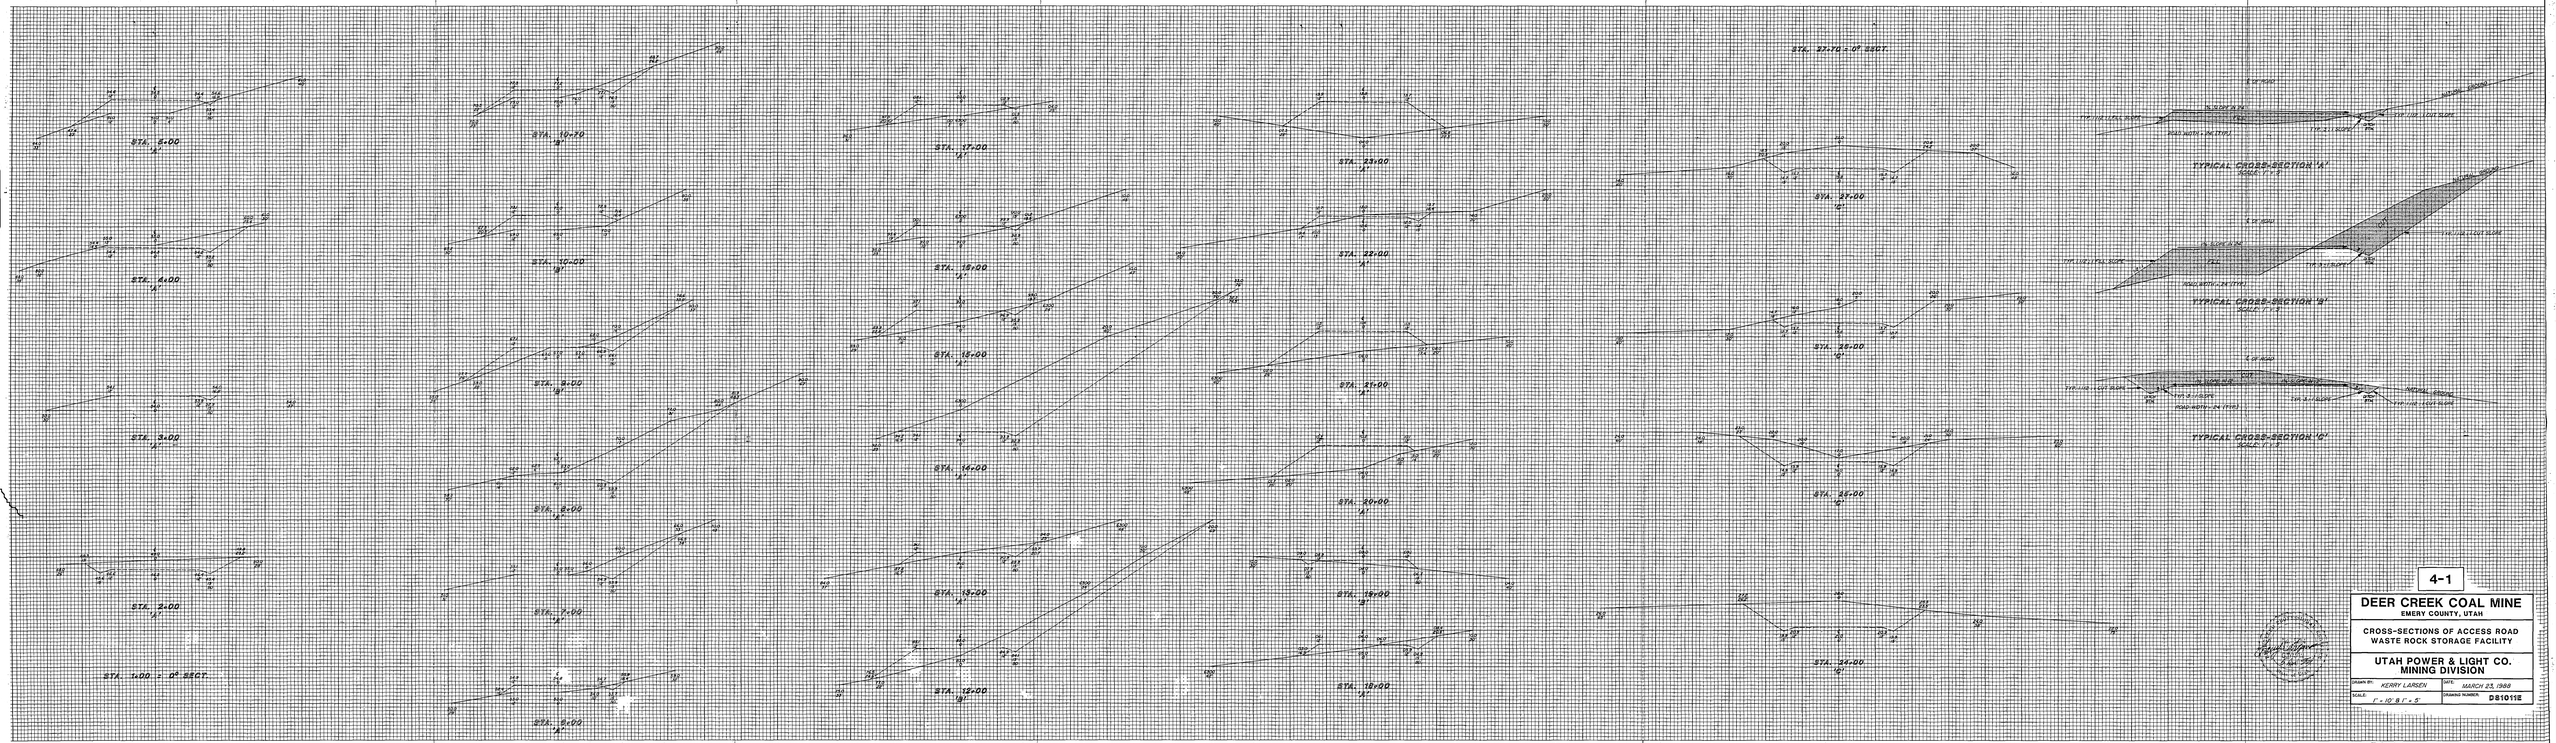

4-1

DEER CREEK COAL MINE

EMERY COUNTY, UTAH

CROSS-SECTIONS OF ACCESS ROAD
WASTE ROCK STORAGE FACILITY

UTAH POWER & LIGHT CO.
MINING DIVISION

DRAWN BY: KERRY LARSEN	DATE: MARCH 23, 1988
SCALE: 1" = 10' & 1" = 5'	DRAWING NUMBER: DS10112

RECEIVED
APR 13 1988
DIVISION OF
OIL, GAS & MINING