MONSEN ENGINEERING CO. 112319

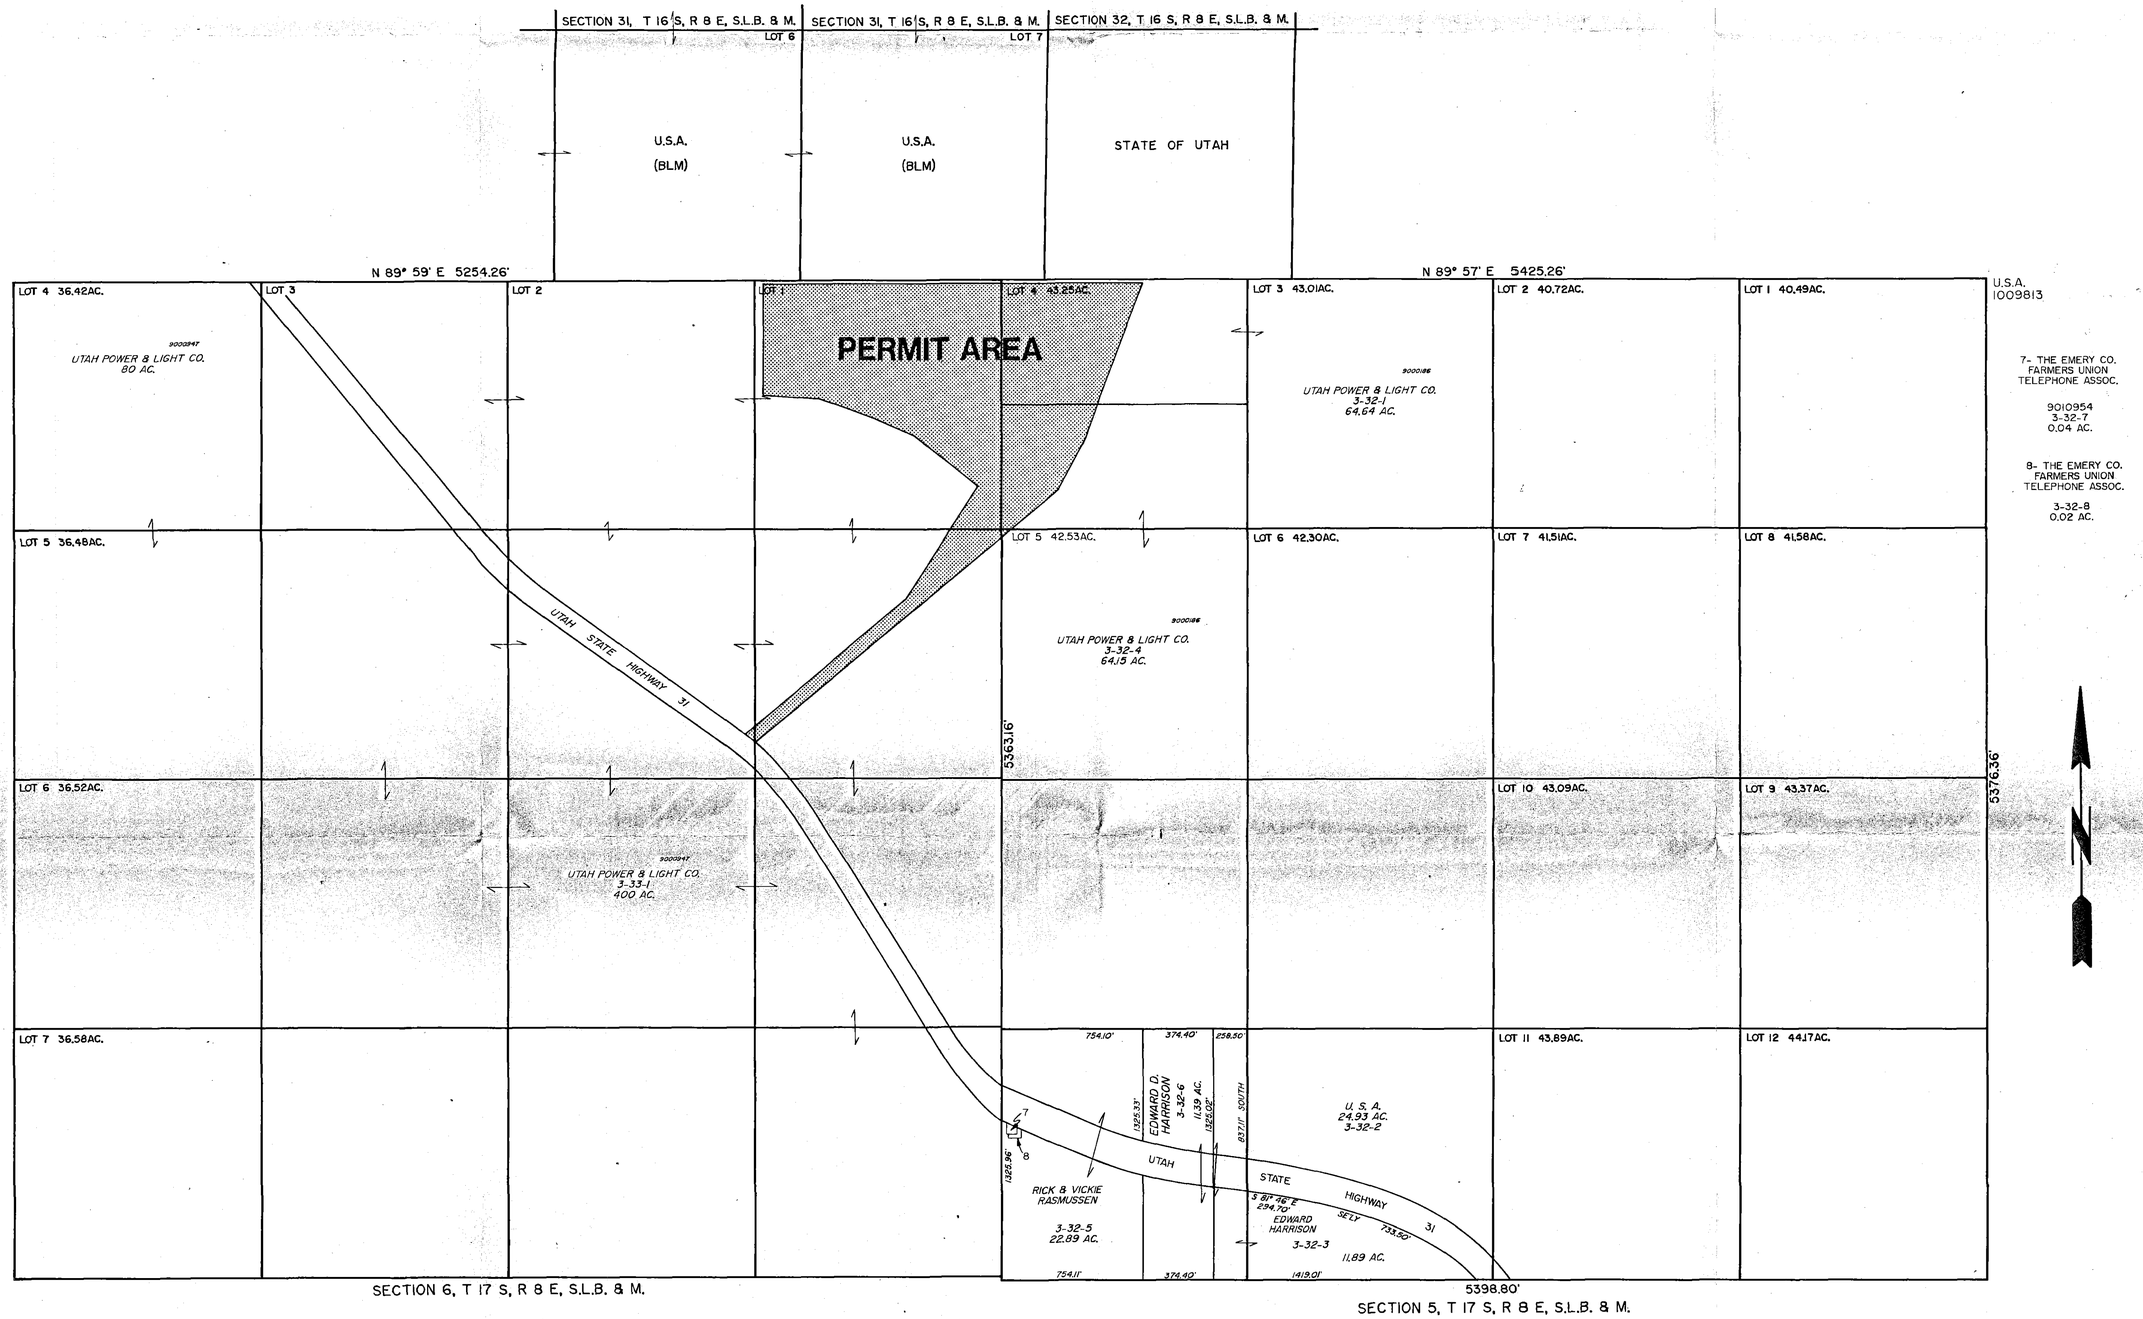

ATTACHMENT C

1-1

REGISTERED PROFESSIONAL ENGINEER No. 5214 JOHN A. JUYMON 6 April 88 State of Utah

DATE	REVISIONS	MARK
9-8-88	REVISED PERMIT BOUNDARY	KJL

UTAH POWER AND LIGHT CO.
MINING DIVISION
HUNTINGTON, UTAH 84528

DEER CREEK MINE
WASTE ROCK STORAGE FACILITY
LAND OWNERSHIP

DRAWN BY:	APPROVED BY:	DRAWING NO.
KERRY LARSEN		DS999D
SCALE: NTS	DATE: MARCH 10, 1988	SHEET 1 OF 1