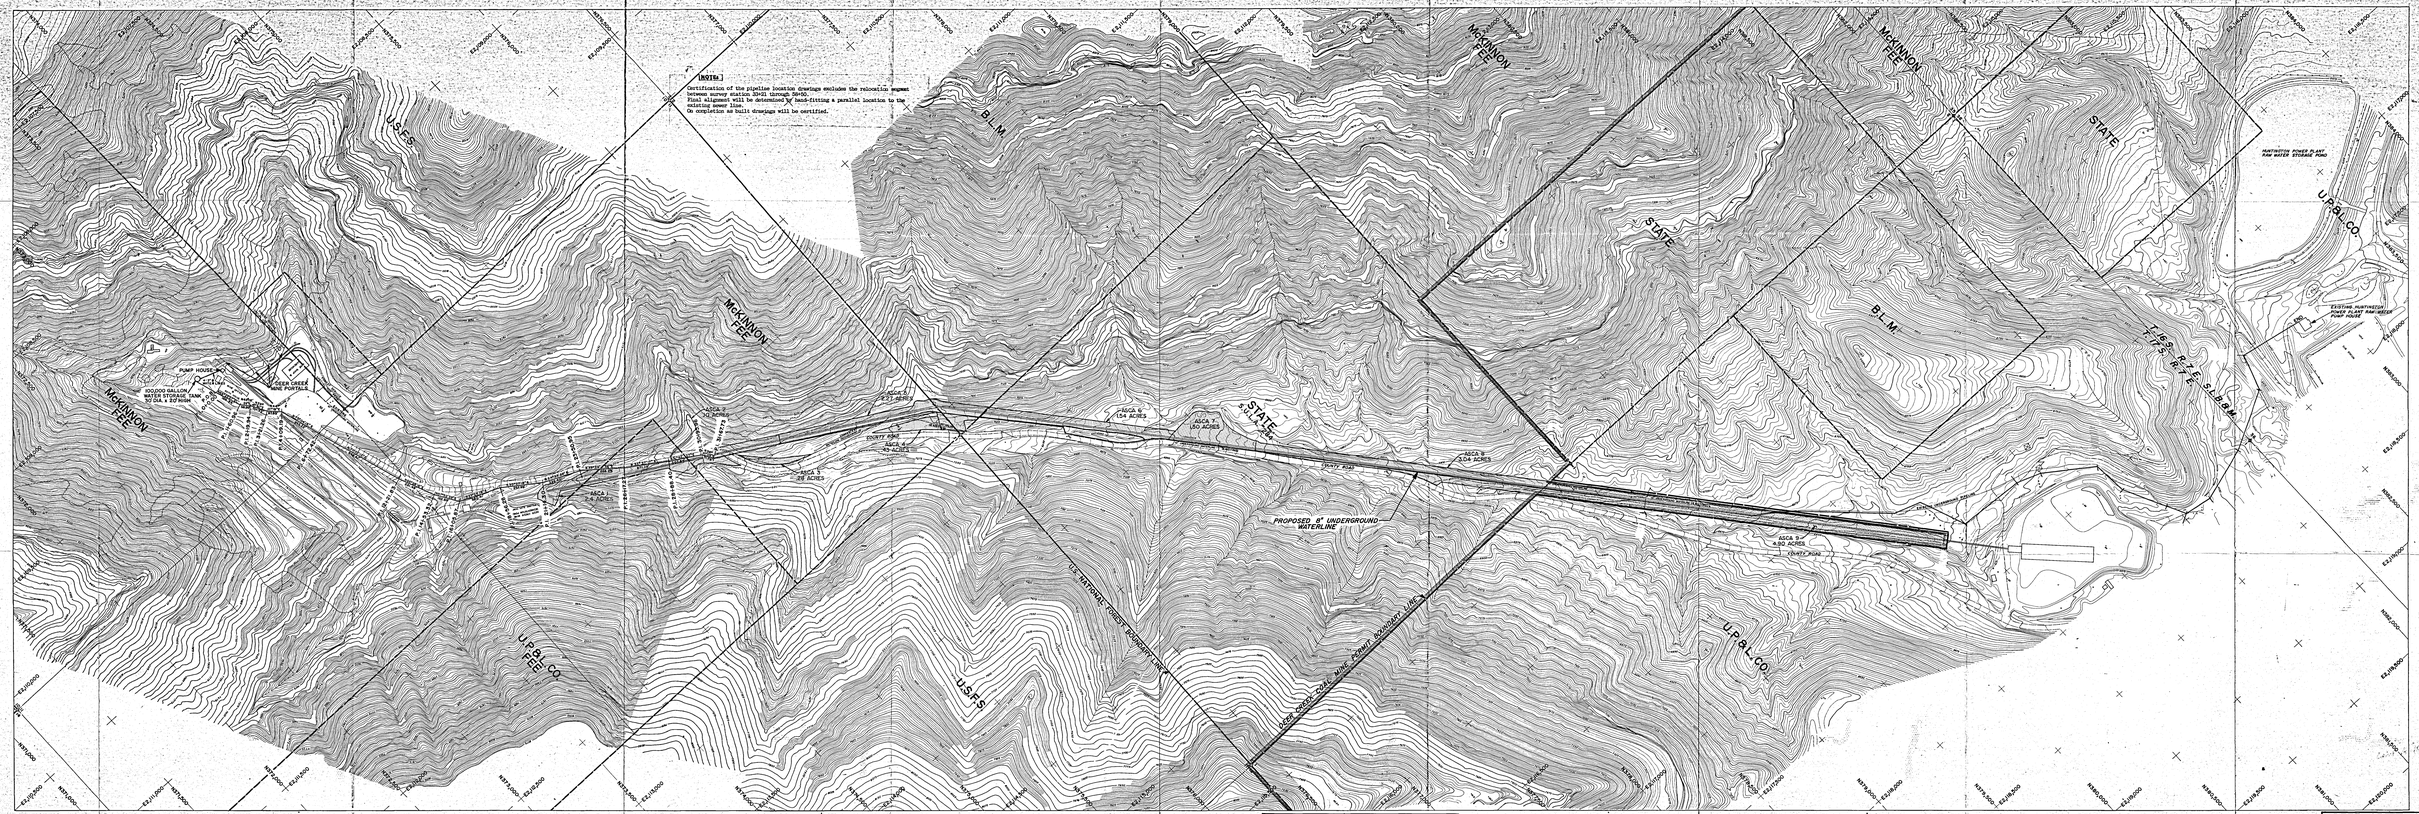

10-1-86	ADDED ASCA AREAS & LAND USES CHANGED.	JAN	
9/13/86	ADDED PROPOSED 8" UNDERGROUND WATERLINE & PROPOSED ASCA 8	GMB	
	ADDED ASCA 9 & 10, & REVISED ASCA 1, 2, 3, & 7 PER FIELD FIT		
DATE	REVISIONS	BY	CHK.

DEER CREEK COAL MINE

EMERY COUNTY, UTAH

LAYOUT & PLAN VIEW
OF THE 8" UNDERGROUND PIPELINE
HUNTINGTON POND TO DEER CREEK MINE

UTAH POWER & LIGHT COMPANY
DEPARTMENT OF MINING AND EXPLORATION

SCALE 1" = 1000'	DRAWN BY JAN	DATE APRIL 28, 1986	PROJECT NUMBER
	SHEET NO. 1 of 1	CM-10673-DR	