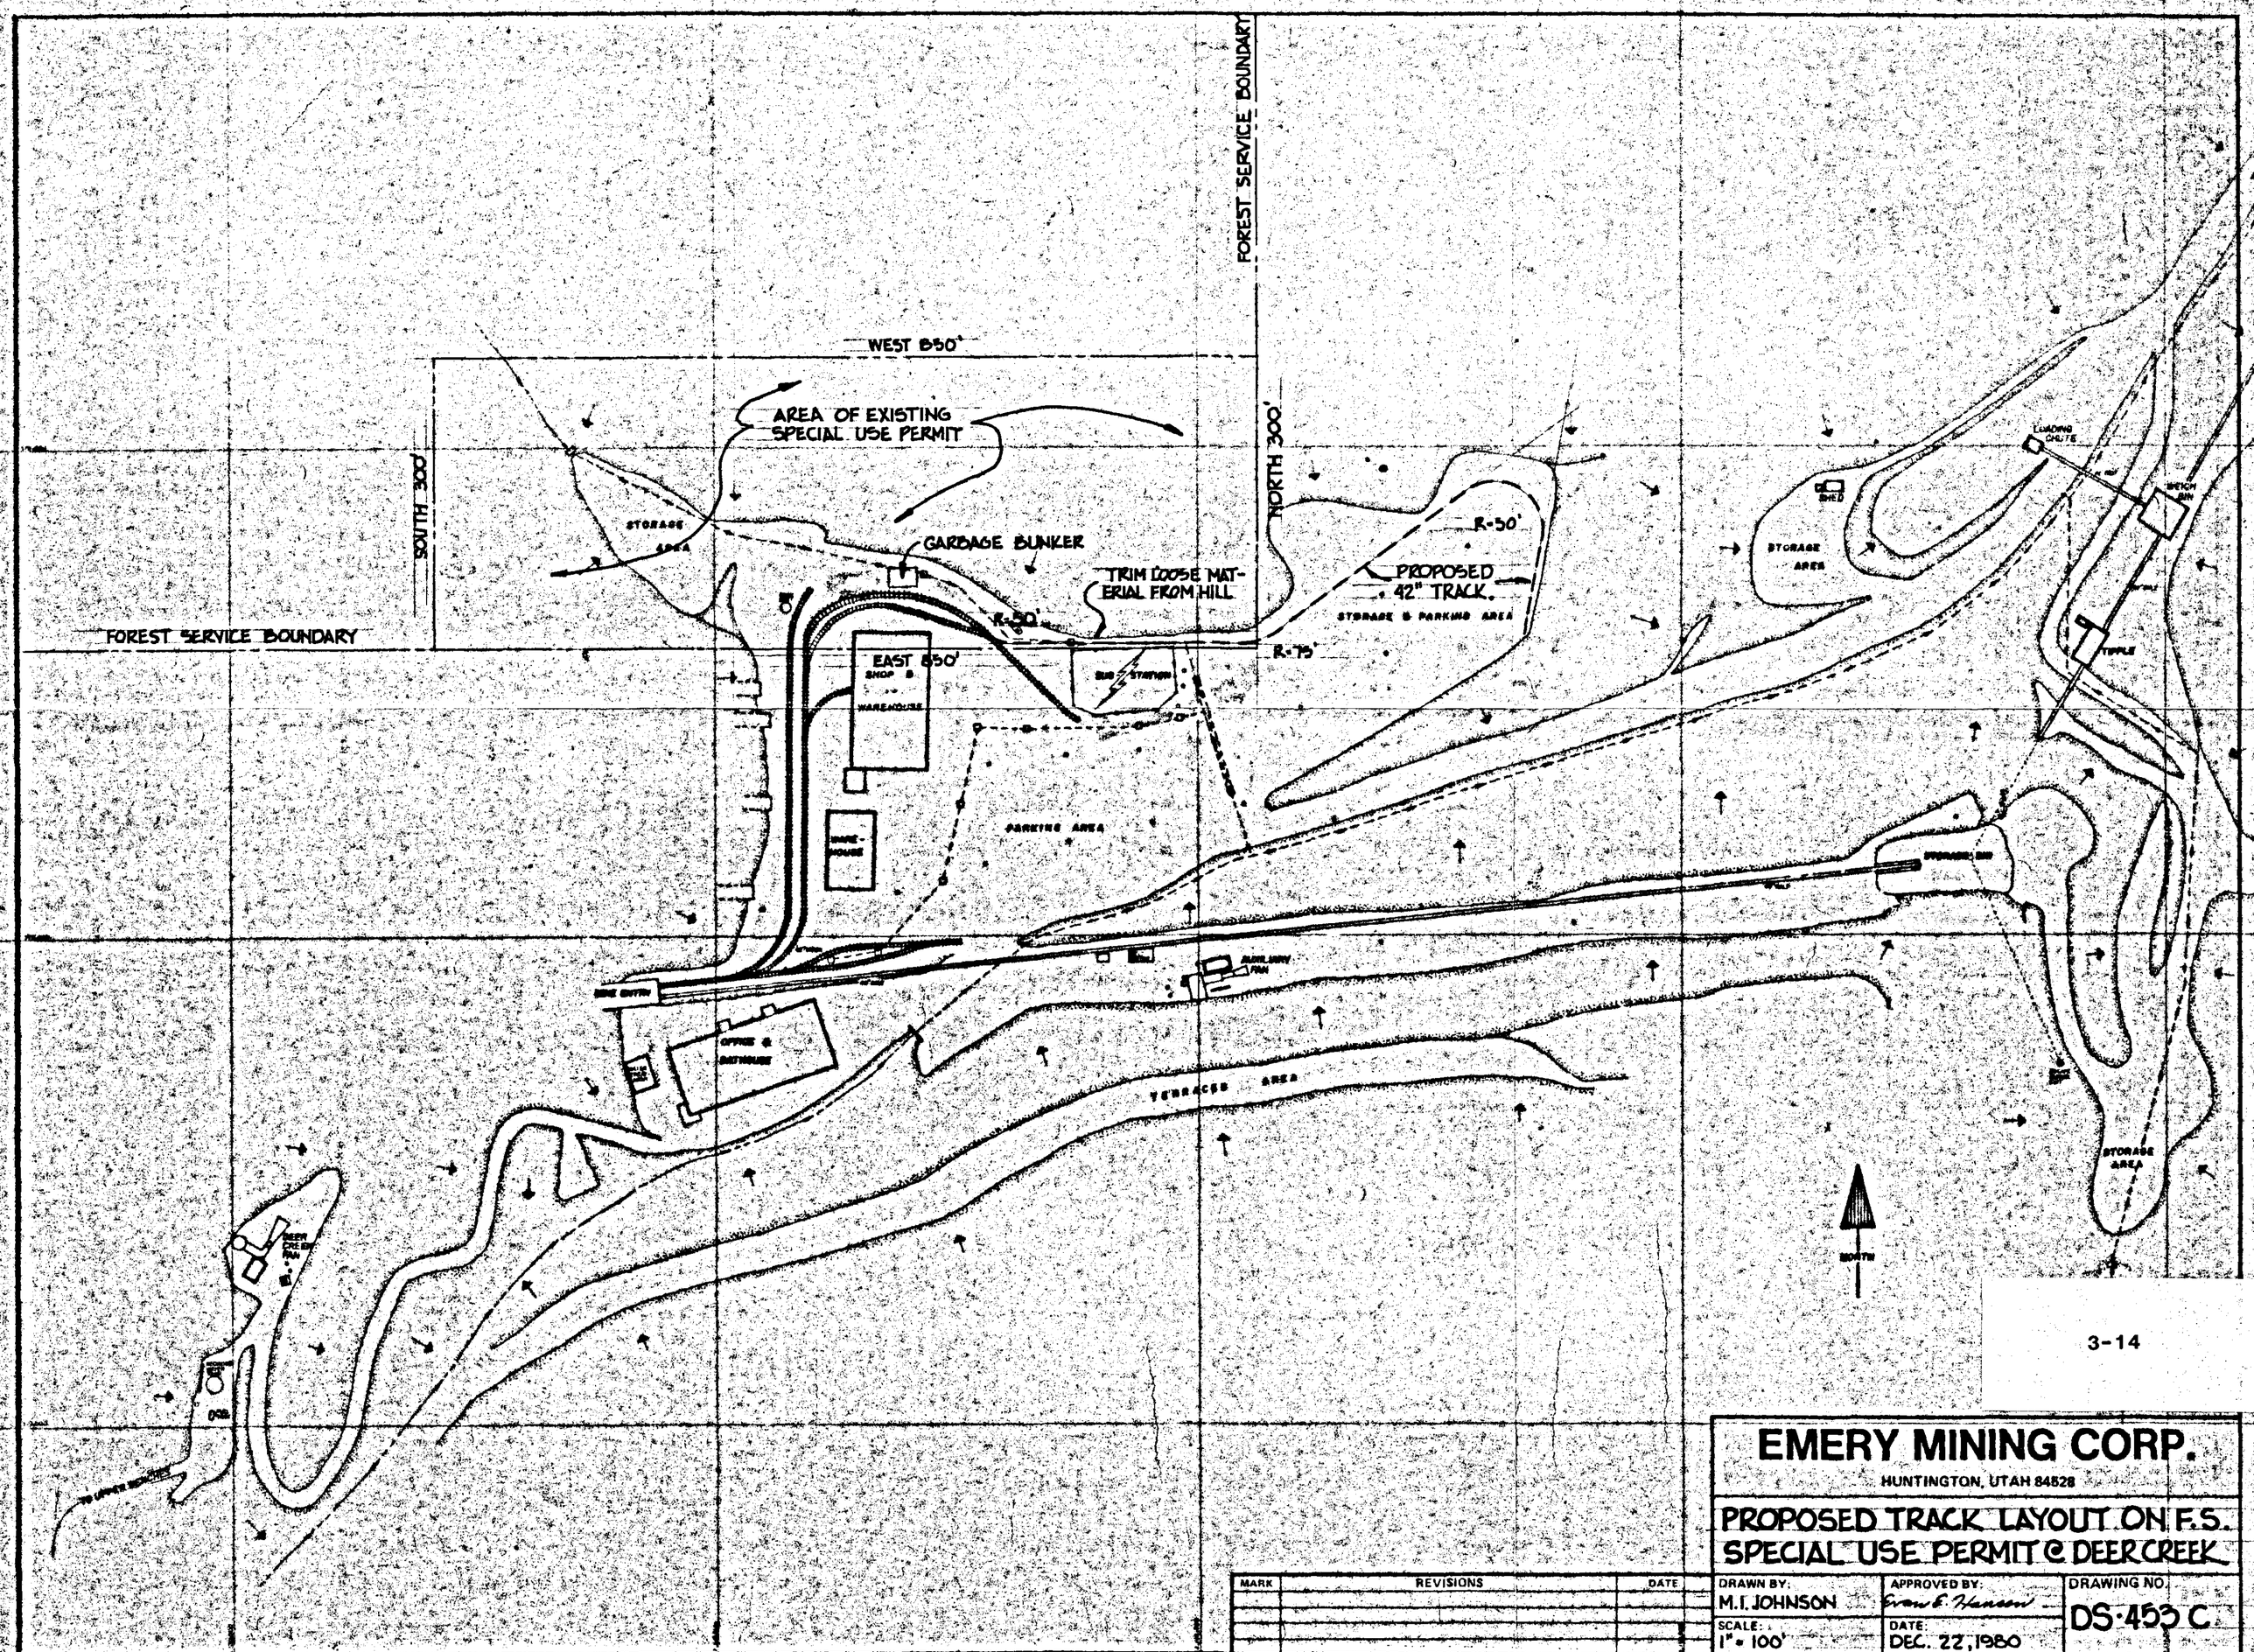

3-14

EMERY MINING CORP.

HUNTINGTON, UTAH 84528

PROPOSED TRACK LAYOUT ON F.S. SPECIAL USE PERMIT @ DEER CREEK

MARK	REVISIONS	DATE

DRAWN BY:	APPROVED BY:	DRAWING NO.
M.I. JOHNSON	Evan E. Hanson	DS-453 C
SCALE: 1" = 100'	DATE: DEC. 22, 1980	