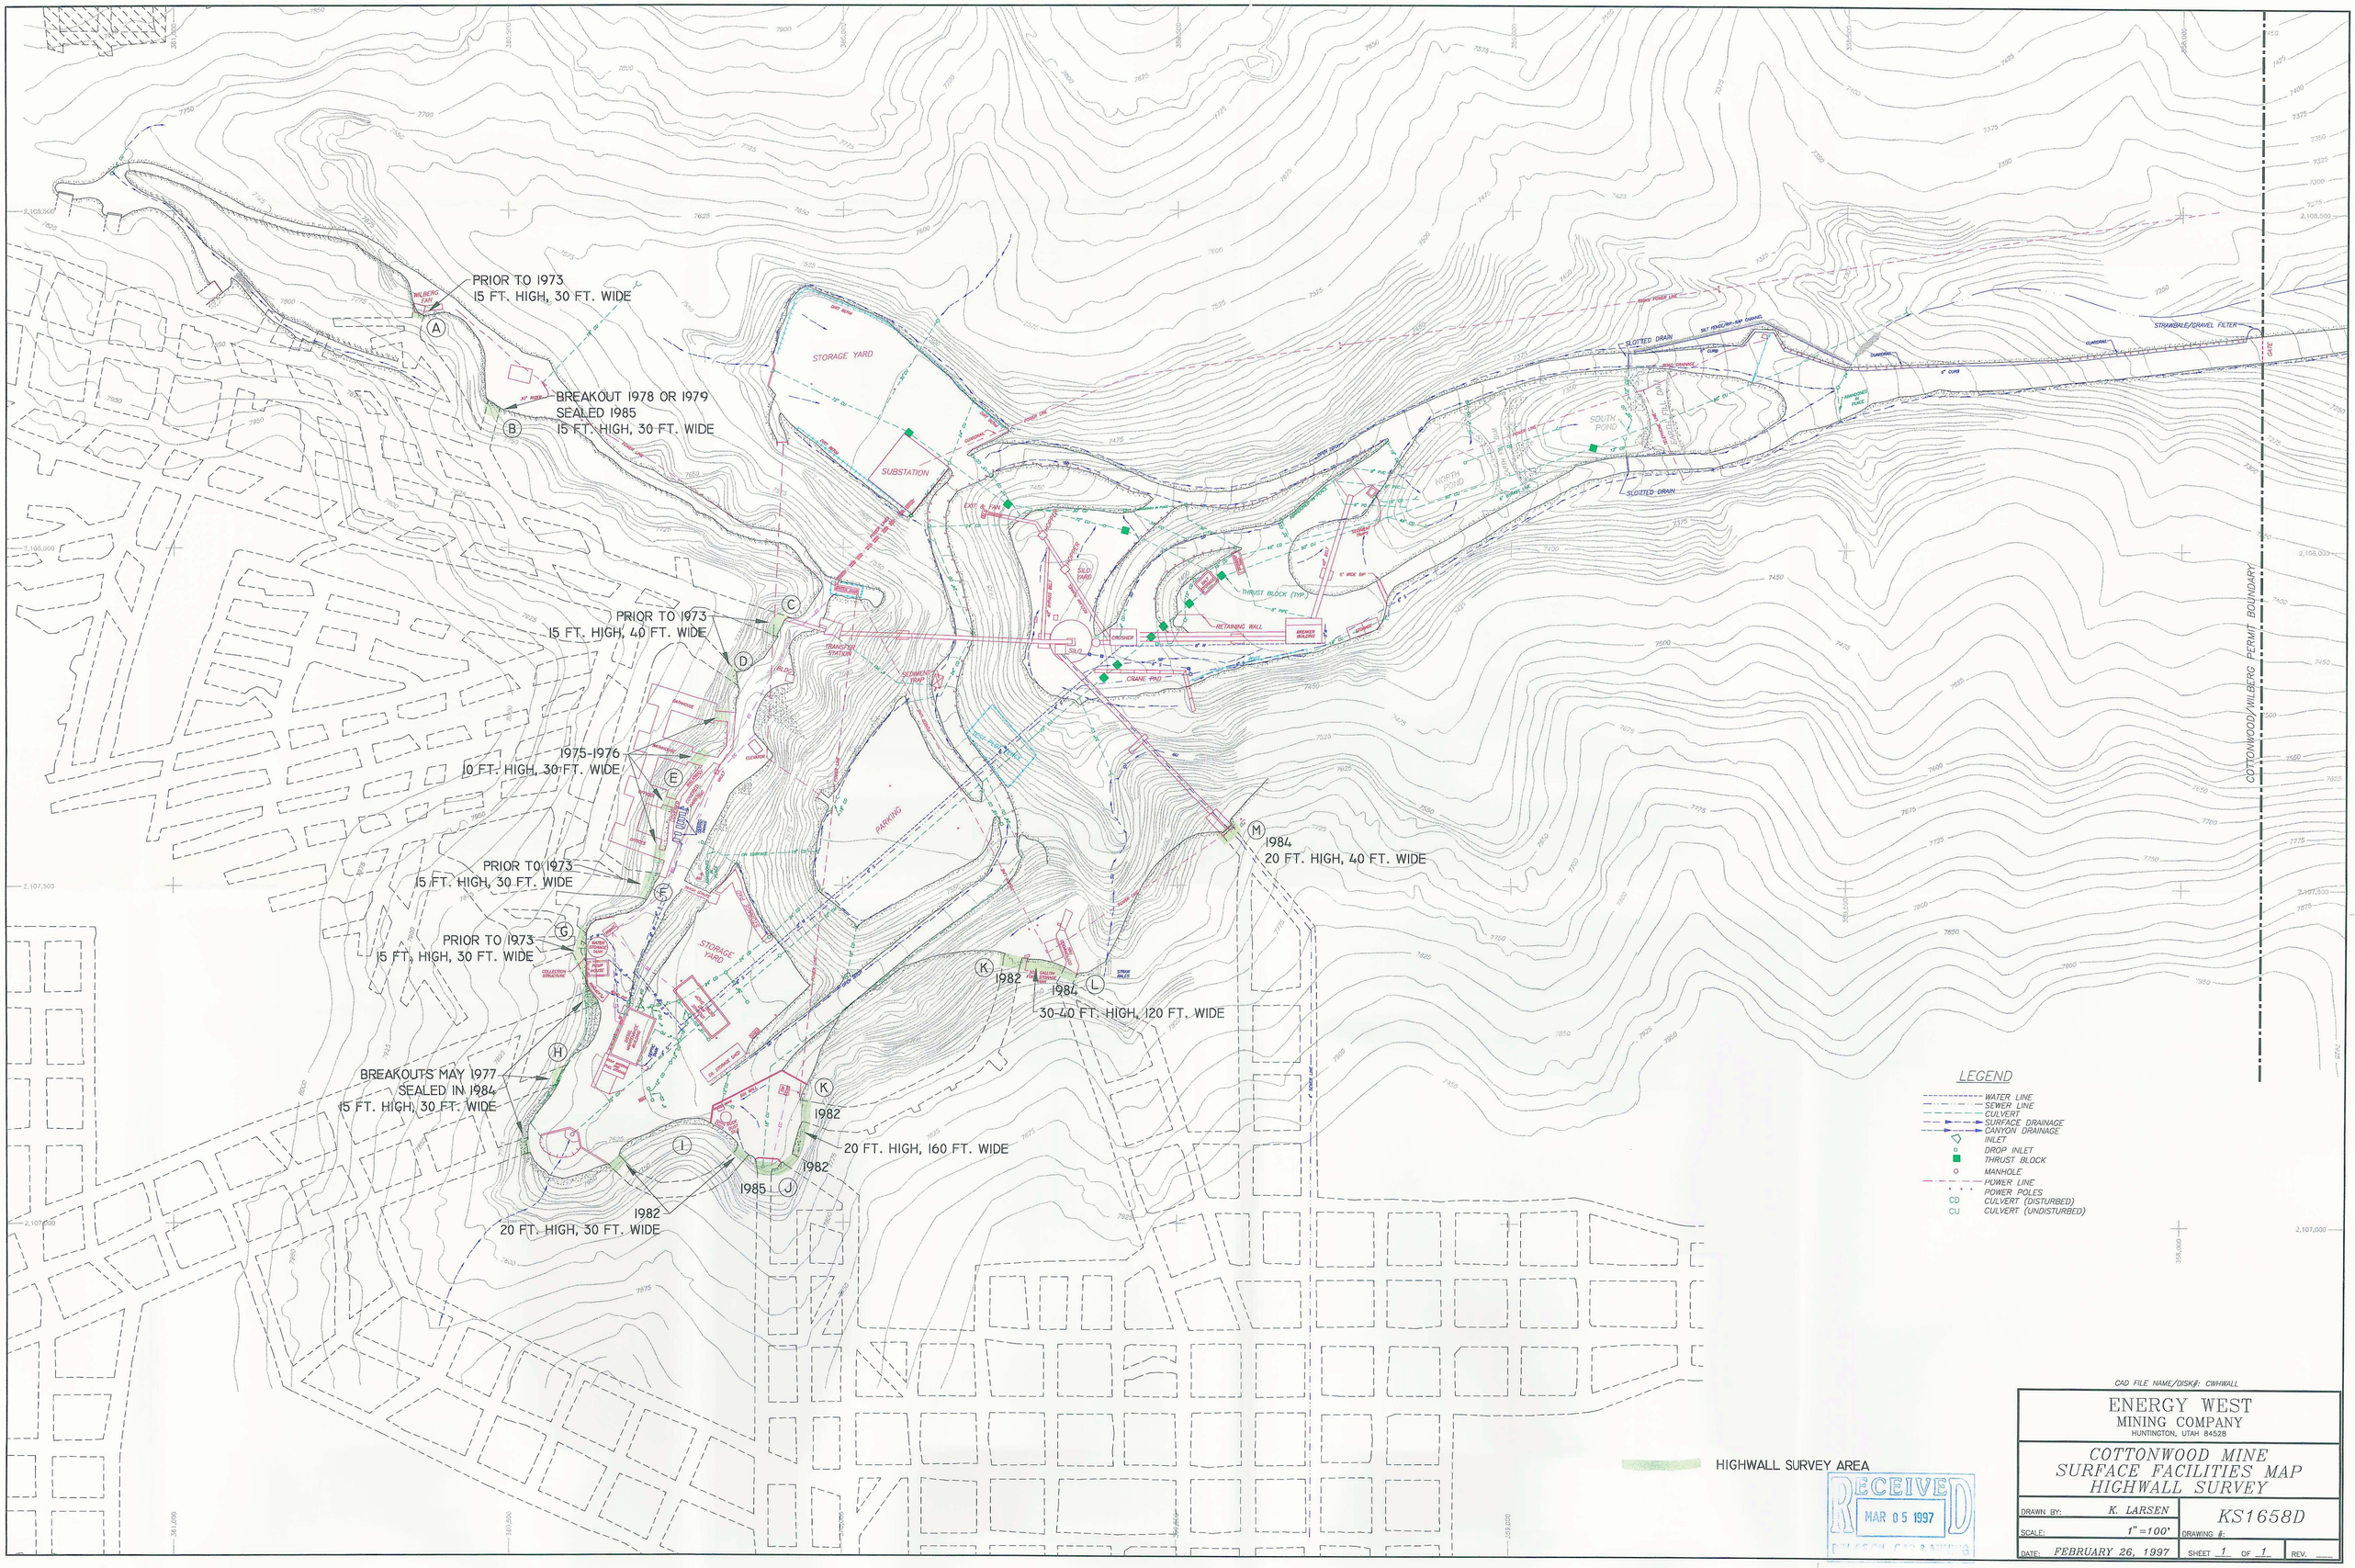
PRIOR TO 1973
15 FT. HIGH, 30 FT. WIDE
BREAKOUT 1978 OR 1979
SEALED 1985
15 FT. HIGH, 30 FT. WIDE
PRIOR TO 1973
15 FT. HIGH, 40 FT. WIDE
1975-1976
10 FT. HIGH, 30 FT. WIDE
PRIOR TO 1973
15 FT. HIGH, 30 FT. WIDE
PRIOR TO 1973
15 FT. HIGH, 30 FT. WIDE
BREAKOUTS MAY 1977
SEALED IN 1984
15 FT. HIGH, 30 FT. WIDE
1982
20 FT. HIGH, 30 FT. WIDE
1985
1982
20 FT. HIGH, 160 FT. WIDE
1982
1984
30-40 FT. HIGH, 120 FT. WIDE
1984
20 FT. HIGH, 40 FT. WIDE
STORAGE YARD
SUBSTATION
PARKING
NORTH POND
SOUTH POND
SLOTTED DRAIN
STRAWBALE/GRAVEL FILTER
COTTONWOOD/WILBERG PERMIT BOUNDARY
LEGEND
WATER LINE
SEWER LINE
CULVERT
SURFACE DRAINAGE
CANYON DRAINAGE
INLET
DROP INLET
THRUST BLOCK
MANHOLE
POWER LINE
POWER POLES
CD CULVERT (DISTURBED)
CU CULVERT (UNDISTURBED)
HIGHWALL SURVEY AREA
RECEIVED
MAR 05 1997
CAD FILE NAME/DISK#: CWHWALL
ENERGY WEST
MINING COMPANY
HUNTINGTON, UTAH 84528
COTTONWOOD MINE
SURFACE FACILITIES MAP
HIGHWALL SURVEY
DRAWN BY: K. LARSEN
SCALE: 1"=100'
DATE: FEBRUARY 26, 1997
DRAWING #: KS1658D
SHEET 1 OF 1
REV.