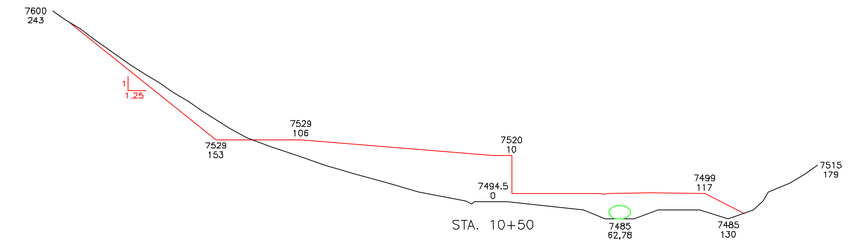

STA. 10+50

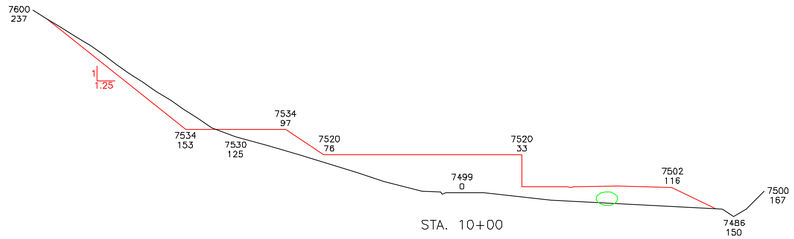

STA. 10+00

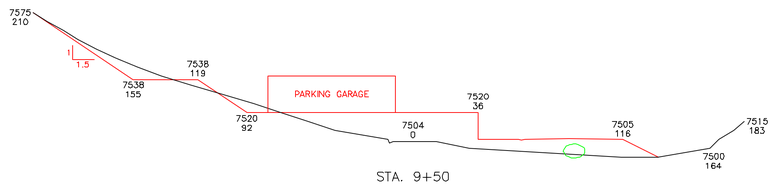

STA. 9+50

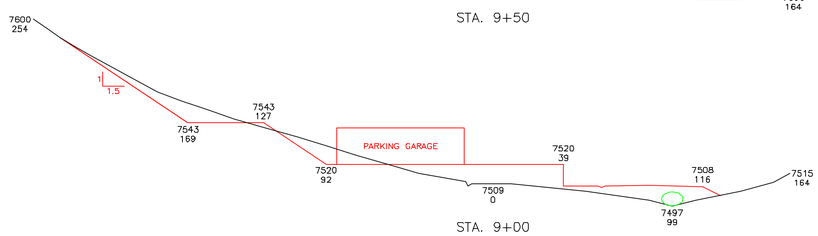

STA. 9+00

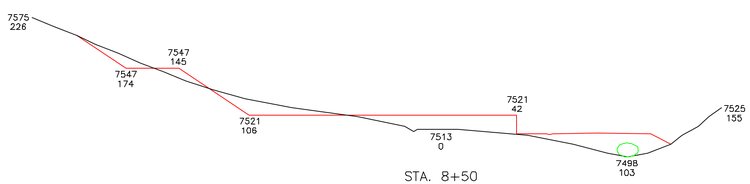

STA. 8+50

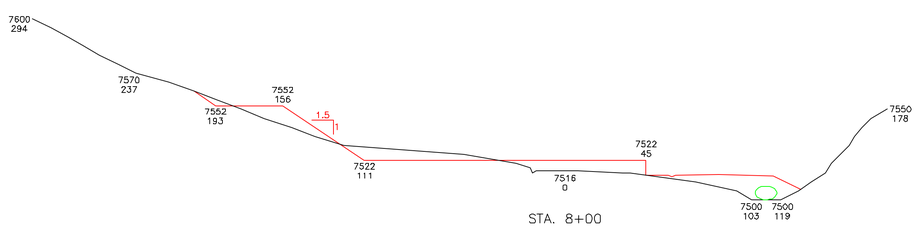

STA. 8+00

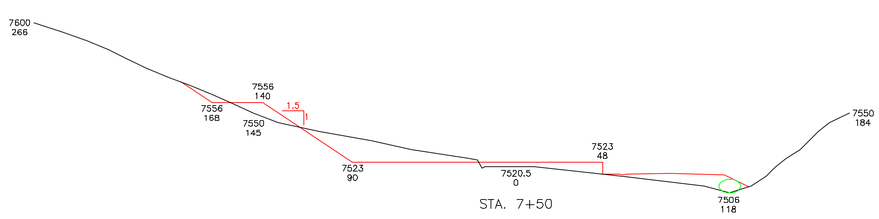

STA. 7+50

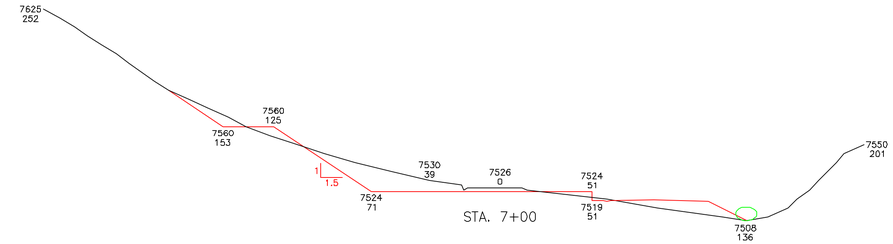

STA. 7+00

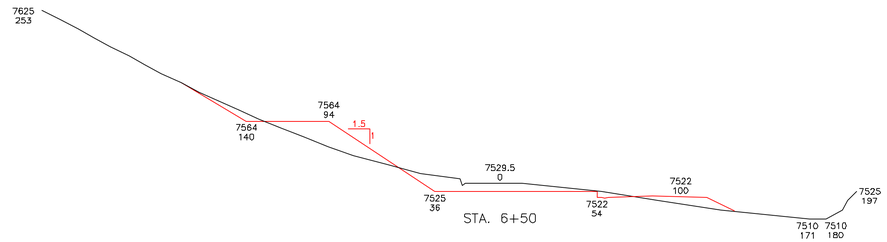

STA. 6+50

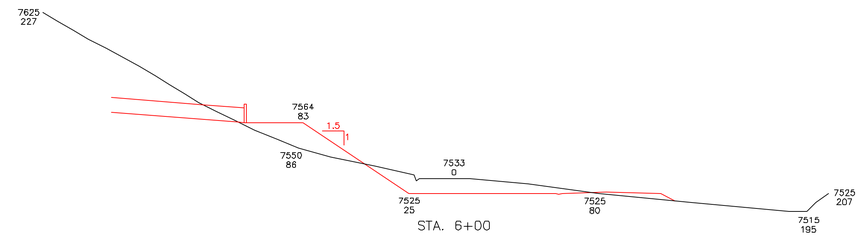

STA. 6+00

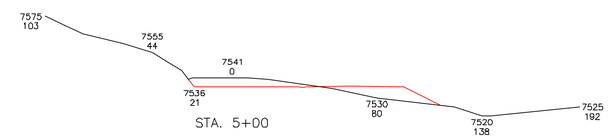

STA. 5+00

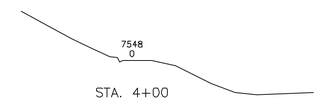

STA. 4+00

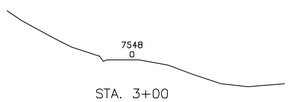

STA. 3+00

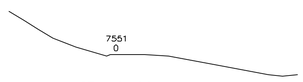

STA. 2+00

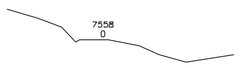

STA. 1+00

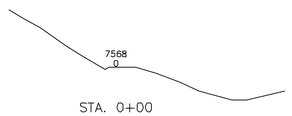

STA. 0+00

LICENSED PROFESSIONAL ENGINEER
JOHN CHRISTENSEN
No. 165651
STATE OF UTAH

I, JOHN CHRISTENSEN BEING A REGISTERED PROFESSIONAL ENGINEER IN THE STATE OF UTAH, DO HEREBY CERTIFY THAT THE INFORMATION CONTAINED ON THIS DRAWING IS TRUE AND ACCURATE TO THE BEST OF MY KNOWLEDGE AND BELIEF.

John Christensen 10/27/03

JOHN CHRISTENSEN NO. 165651 DATE

LEGEND

PRE-EXISTING LINE

CONSTRUCTION LINE

5-3

CAD FILE NAME/DISK#: [illegible]

ENERGY WEST
MINING COMPANY
HUNTINGTON, UTAH 84528

DEER CREEK MINE
RILDA CANYON FACILITIES
CROSS SECTIONS

DRAWN BY: K. LARSEN		DS1874D	
SCALE: 1"=40'		DRAWING #:	
DATE: OCTOBER 14, 2003	SHEET 1 OF 2		REV. ____