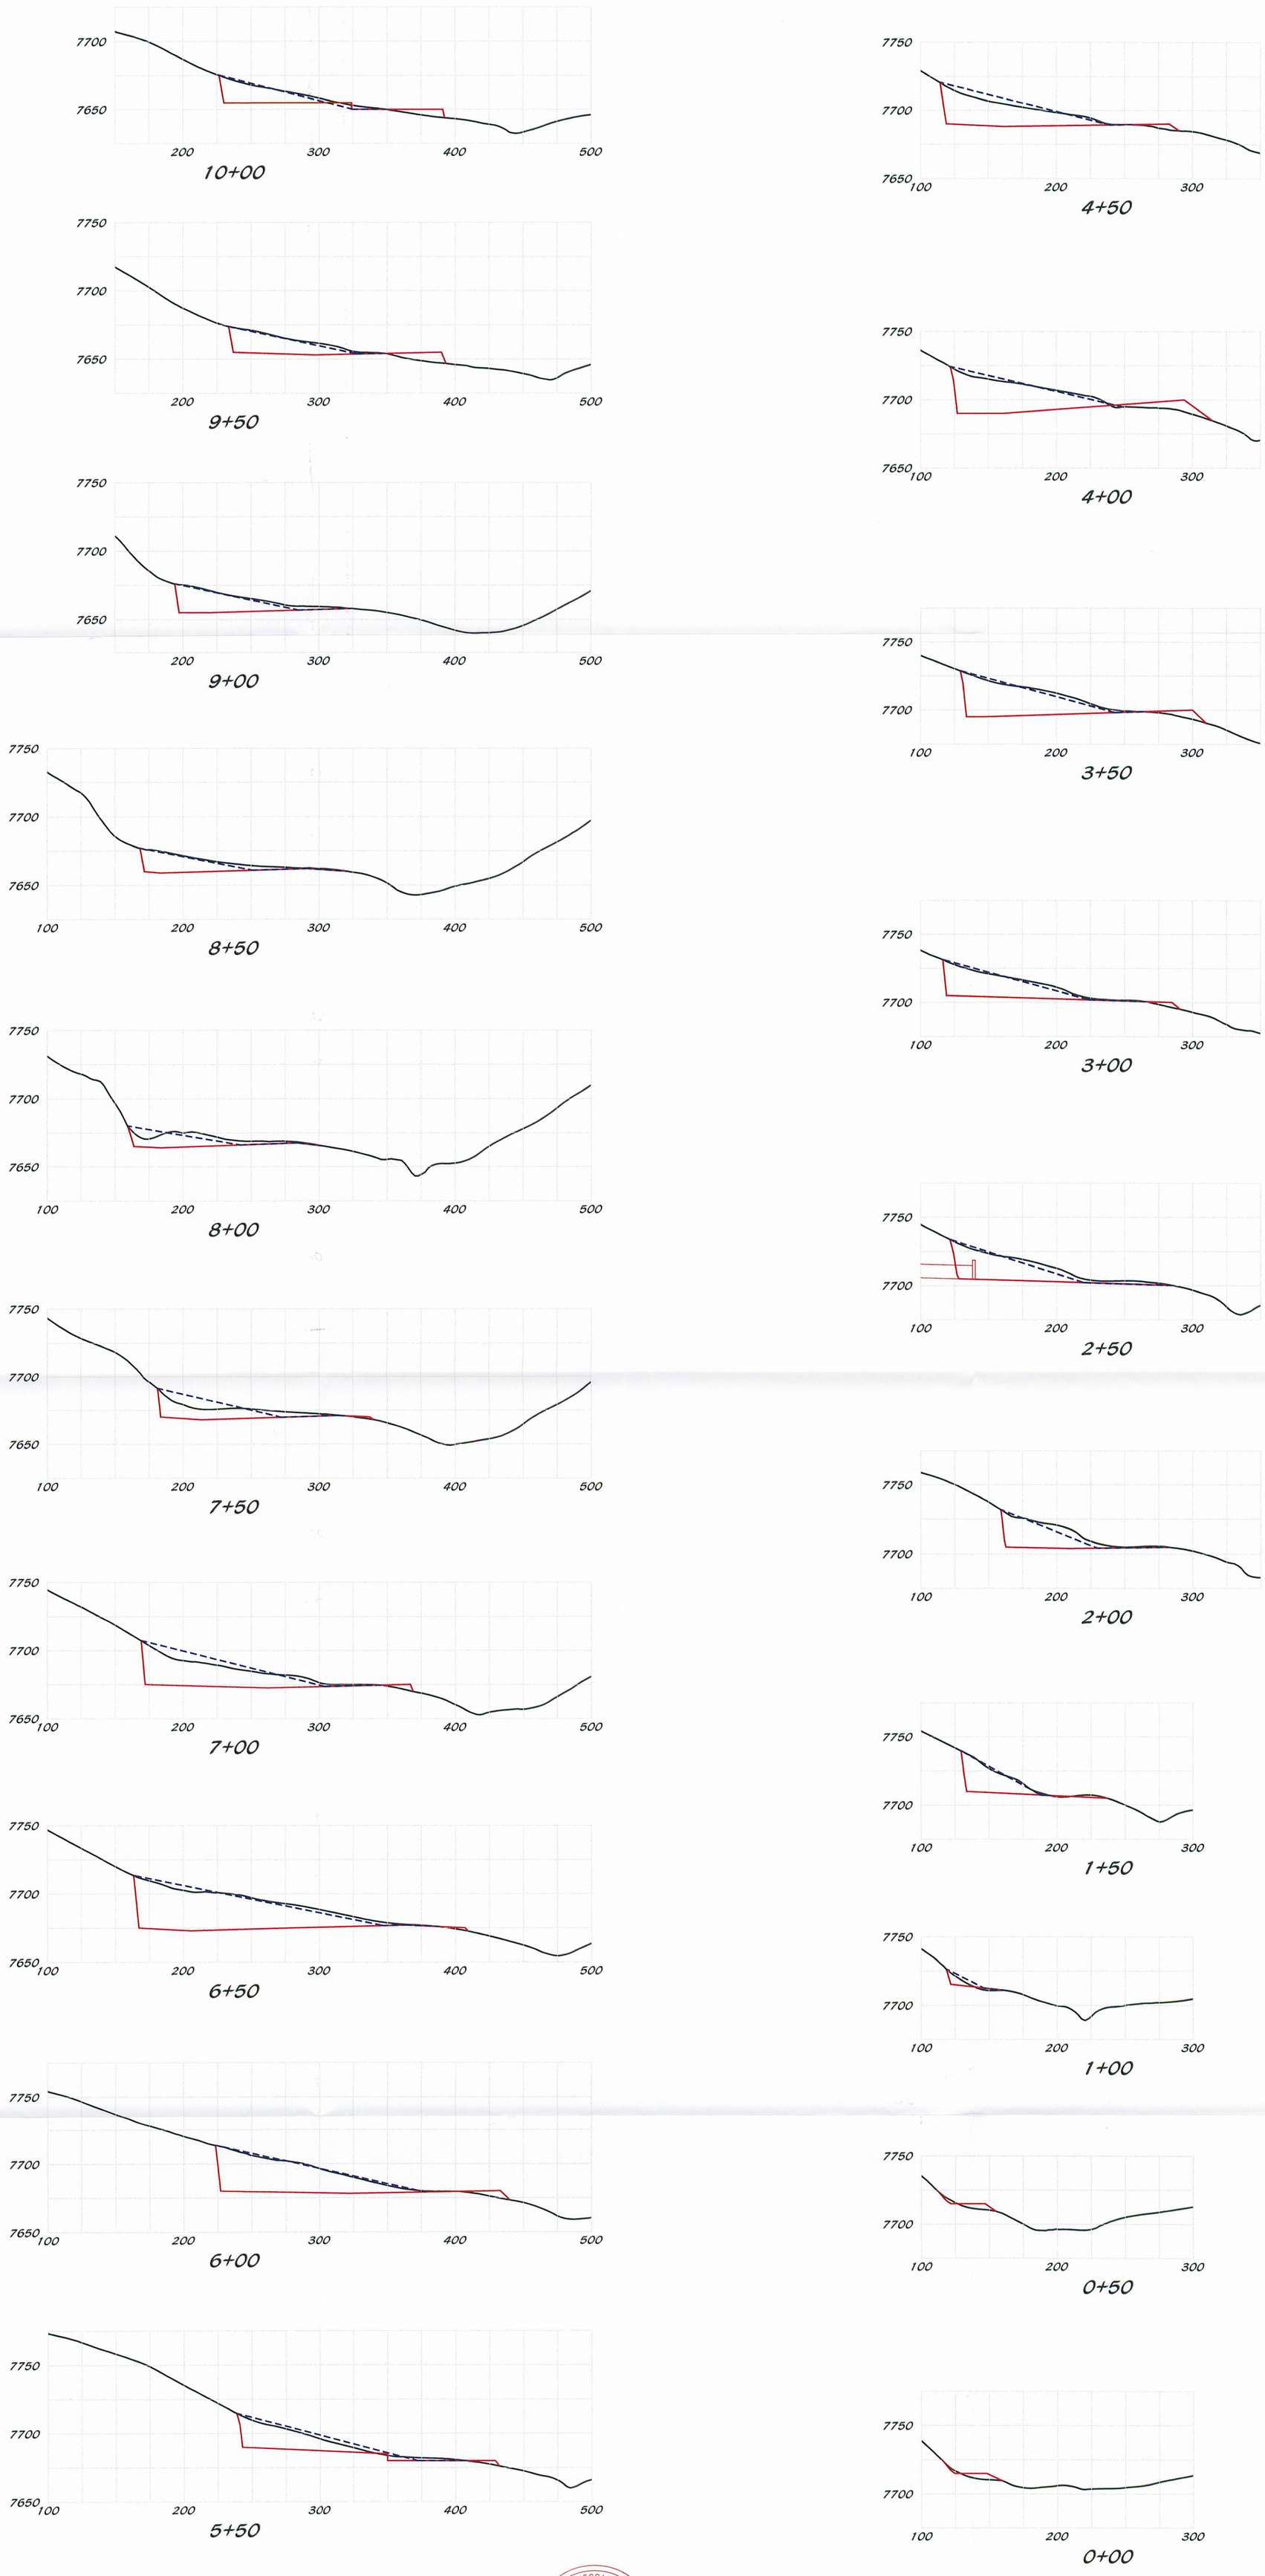

RECEIVED
SEP 0 2 2004
DIV. OF OIL, GAS & MINING

500-3

CAD FILE NAME/DISK#: Rilda Canyon Facilities.dwg

I, JOHN CHRISTENSEN BEING A REGISTERED PROFESSIONAL ENGINEER IN THE STATE OF UTAH, DO HEREBY CERTIFY THAT THE INFORMATION CONTAINED ON THIS DRAWING IS TRUE AND ACCURATE TO THE BEST OF MY KNOWLEDGE AND BELIEF.

LICENSED PROFESSIONAL ENGINEER JOHN CHRISTENSEN No. 165651 STATE OF UTAH

John Christensen 8/26/04
JOHN CHRISTENSEN NO. 165651 DATE

LEGEND

- PRE-EXISTING LINE
- POST CONSTRUCTION LINE
- FINAL RECLAMATION LINE

ENERGY WEST
MINING COMPANY
HUNTINGTON, UTAH 84528

DEER CREEK MINE
RILDA CANYON FACILITIES
CROSS SECTIONS

DRAWN BY:	K. LARSEN	DS1874D	
SCALE:	1" =60'	DRAWING #:	
DATE:	MAY 5, 2004	SHEET 1 OF 2	REV. ___