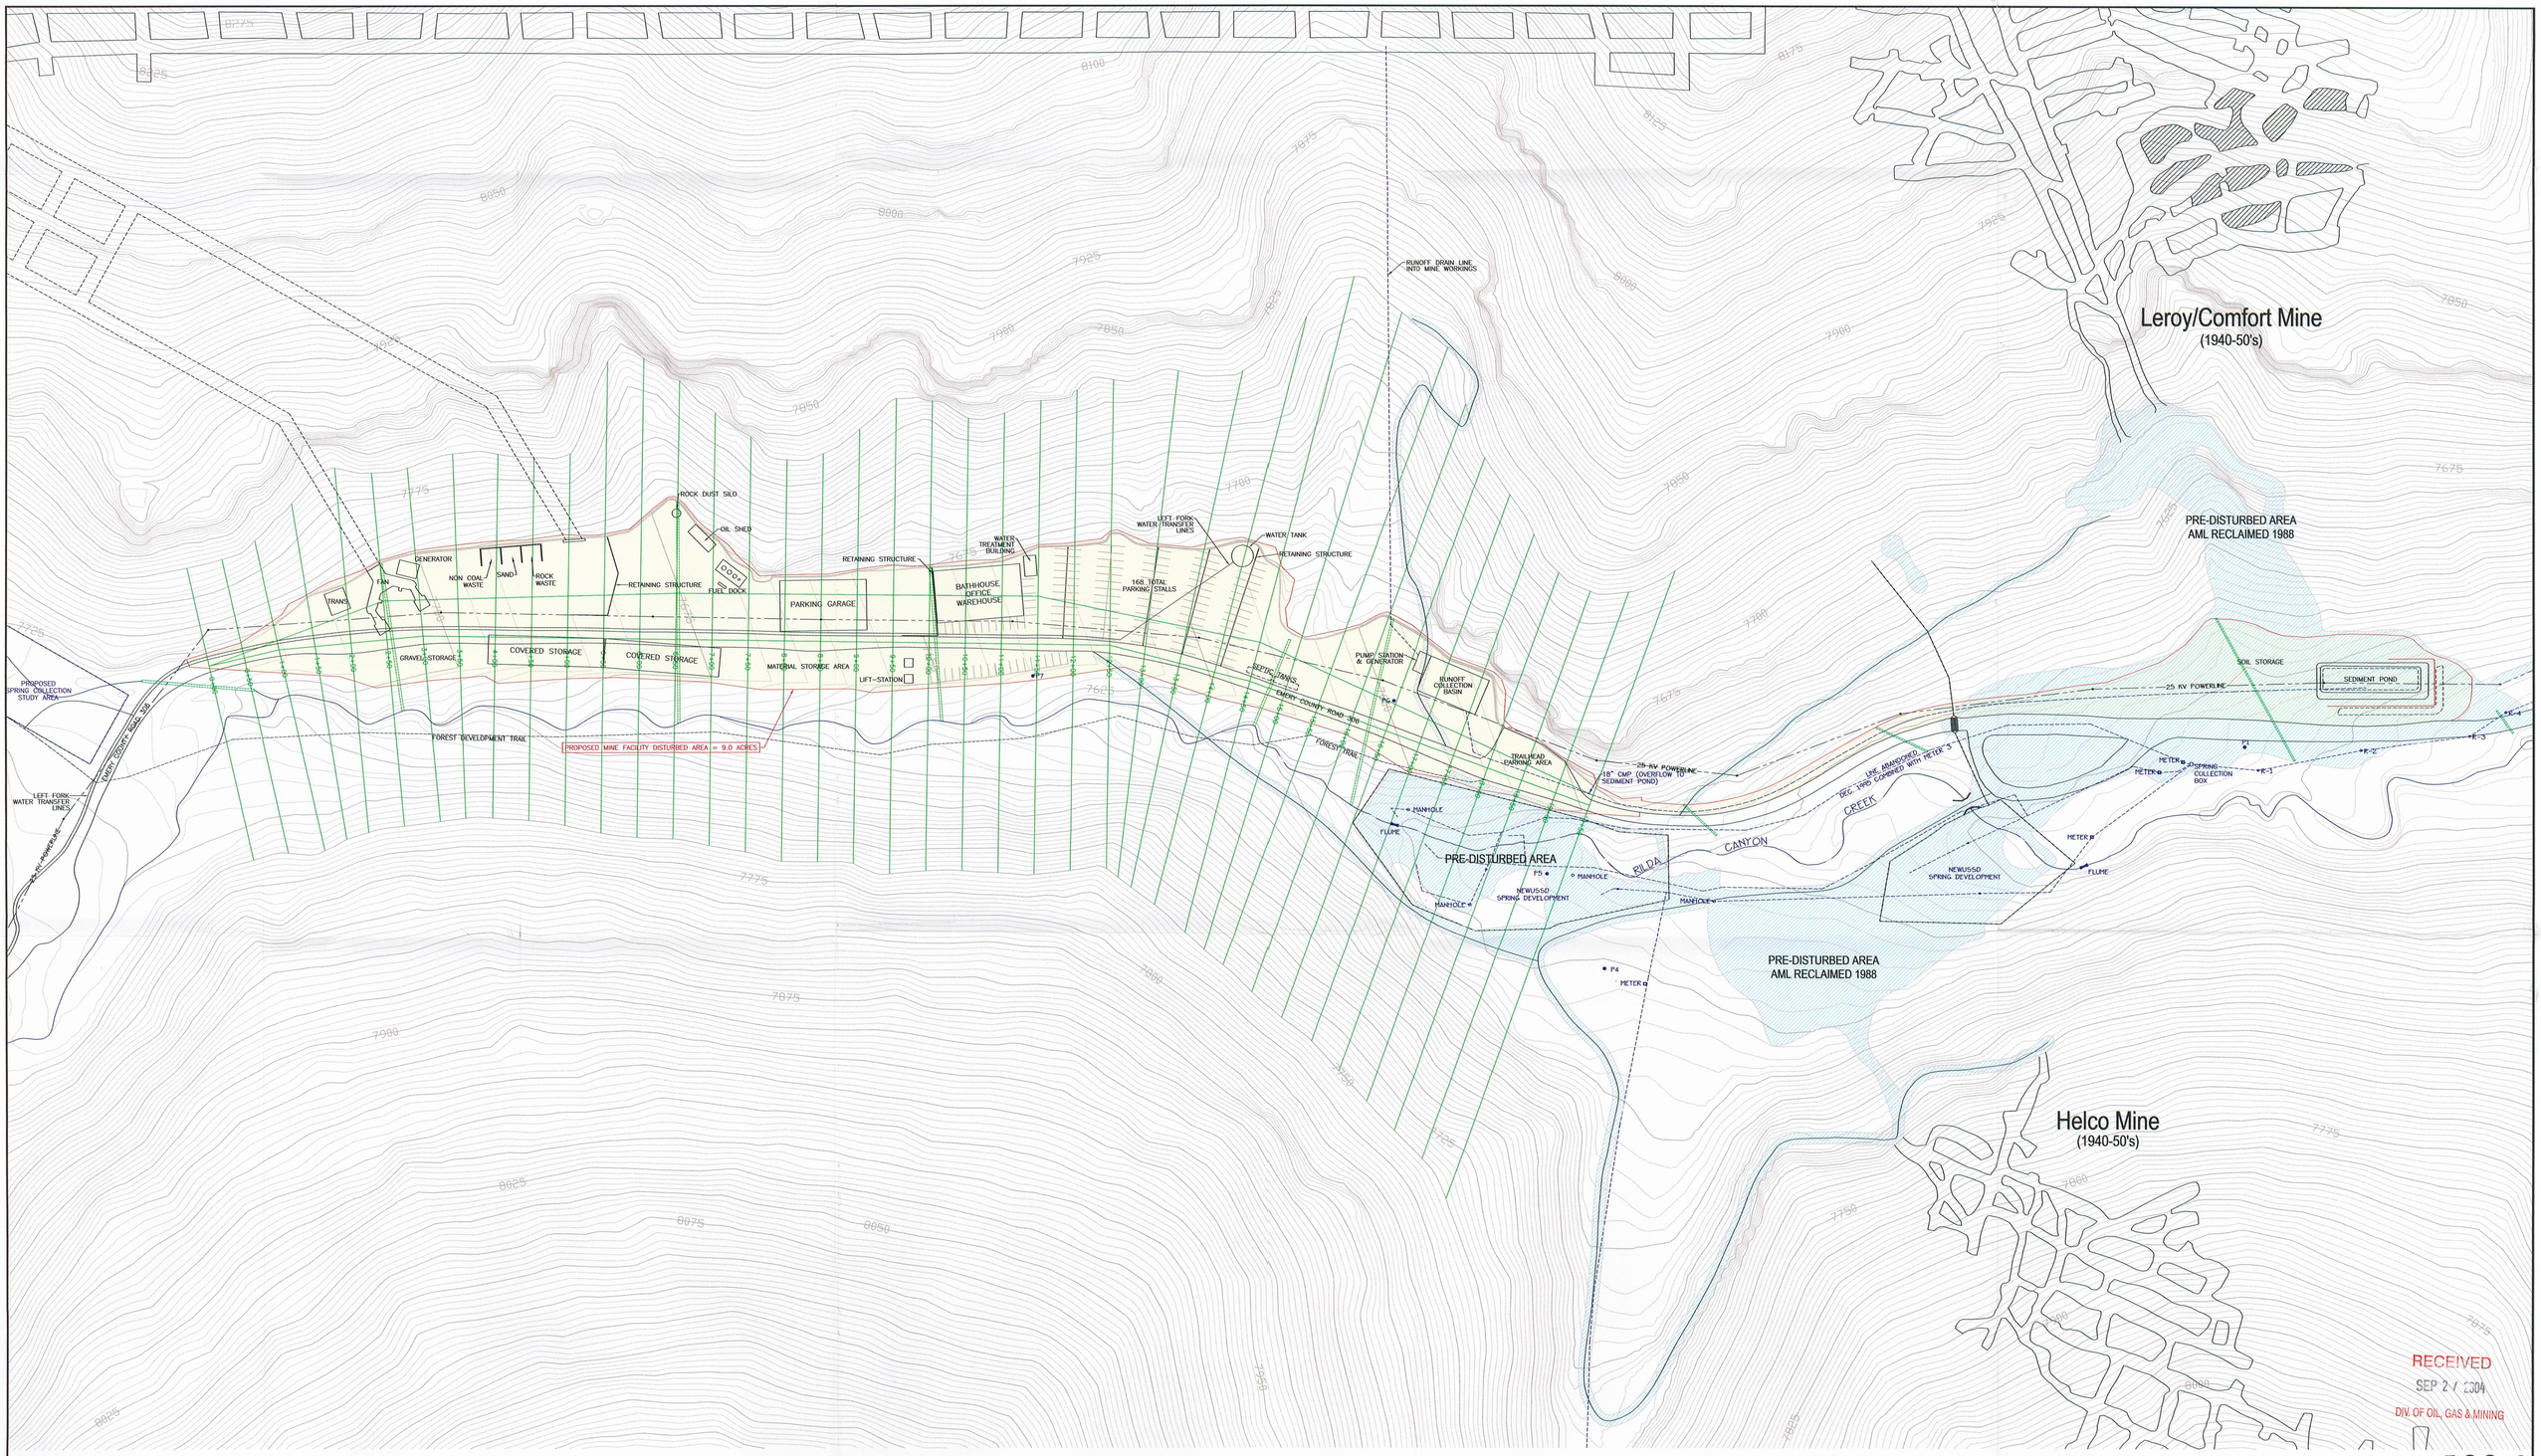

RECEIVED
SEP 2 / 2004
DIV. OF OIL, GAS & MINING

500-2

NOTES:

1. REFER TO PLATE 500-3 SHEETS 1 AND 2 FOR CROSS SECTIONS
2. REFER TO SECTION R645-301-521.150 LAND SURFACE CONFIGURATION MAP, FOR MASS BALANCE TABLES
   - 500-1 CONSTRUCTION TABLE
   - 500-2 RECLAMATION TABLE

I, JOHN CHRISTENSEN BEING A REGISTERED PROFESSIONAL ENGINEER IN THE STATE OF UTAH, DO HEREBY CERTIFY THAT THE INFORMATION CONTAINED ON THIS DRAWING IS TRUE AND ACCURATE TO THE BEST OF MY KNOWLEDGE AND BELIEF.

John Christensen 9/13/04
JOHN CHRISTENSEN NO. 165651 DATE

LICENSED PROFESSIONAL ENGINEER
JOHN CHRISTENSEN
No. 165651
STATE OF UTAH

CAD FILE NAME/DISK#: 500-2.DWG

DATE	REVISION	BY	CHK
9-7-04	REVISED CONTOUR ELEVATION NOTATIONS	KJL	

ENERGY WEST
MINING COMPANY
HUNTINGTON, UTAH 84528

DEER CREEK MINE
RILDA CANYON
SURFACE FACILITIES

DRAWN BY: K. LARSEN
SCALE: 1" =100'
DATE: AUGUST 20, 2004
DRAWING #: DS1872D
SHEET 1 OF 1
REV.