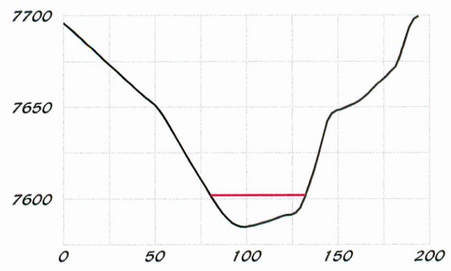

5+00

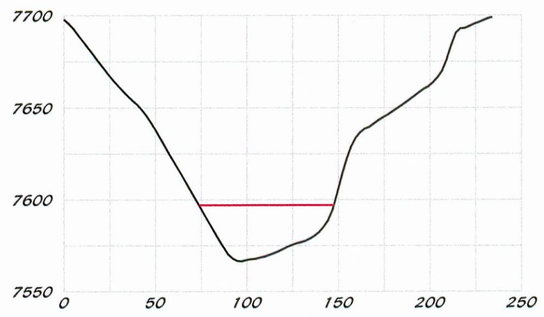

4+50

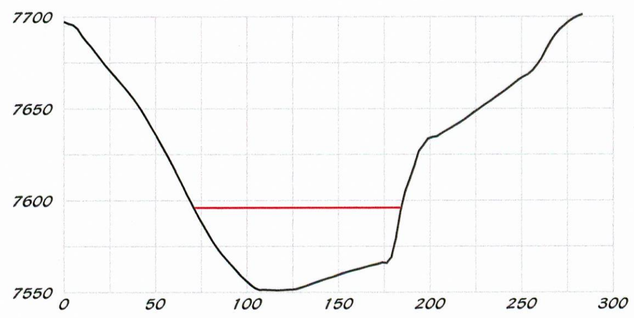

4+00

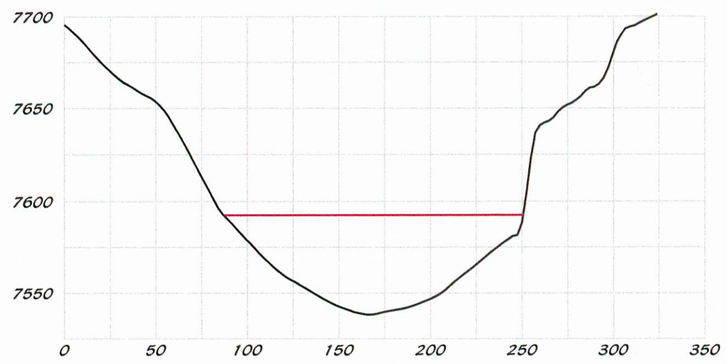

3+50

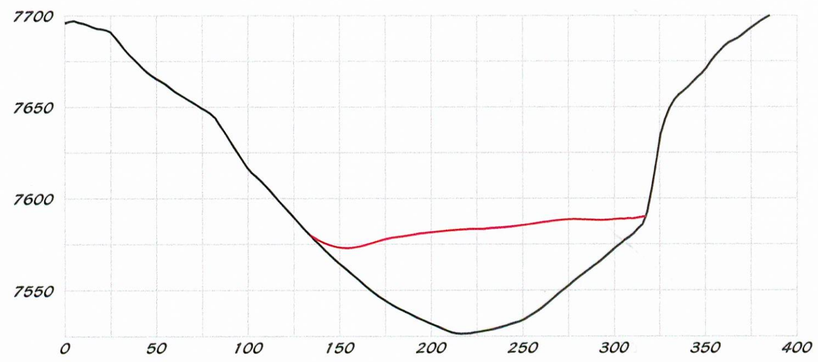

3+00

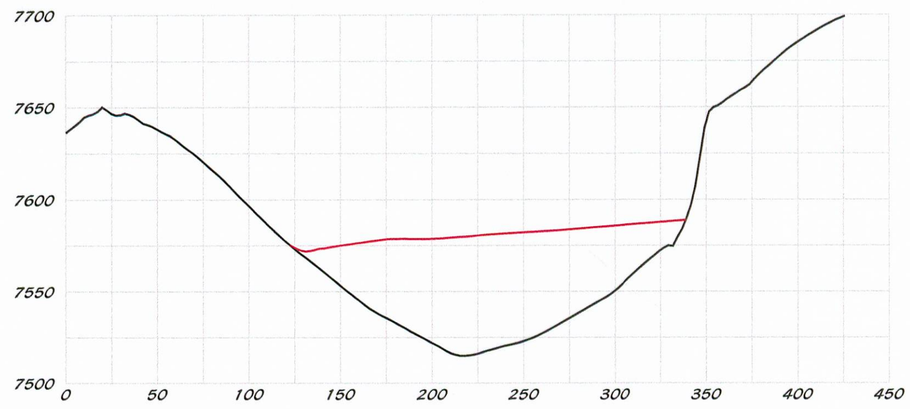

2+50

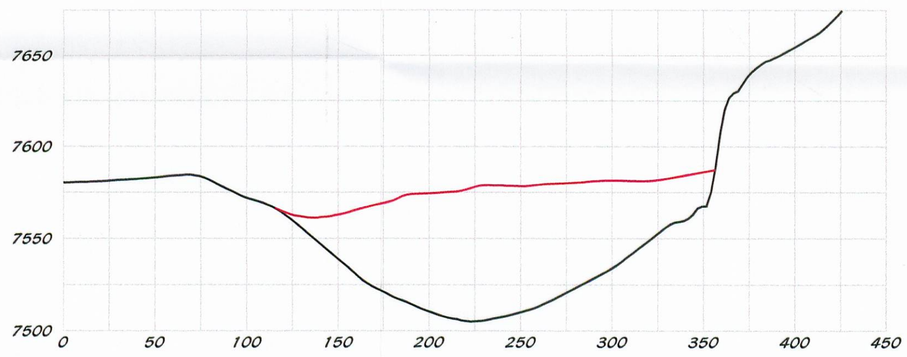

2+00

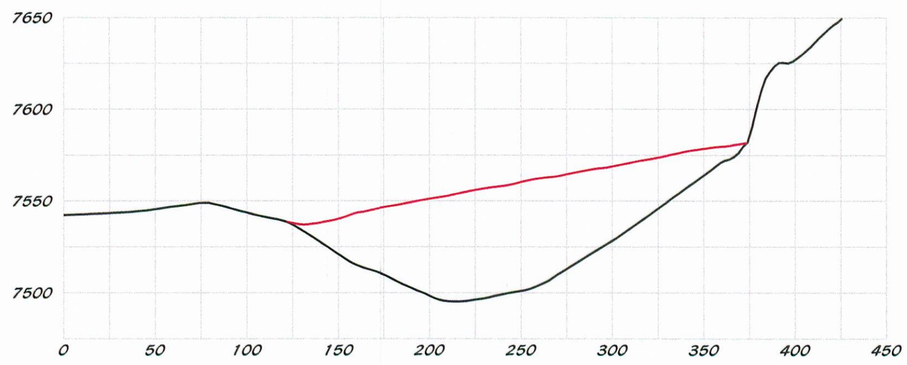

1+50

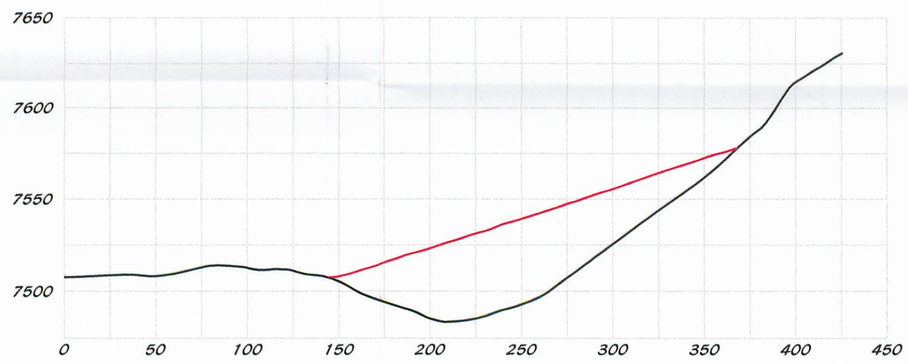

1+00

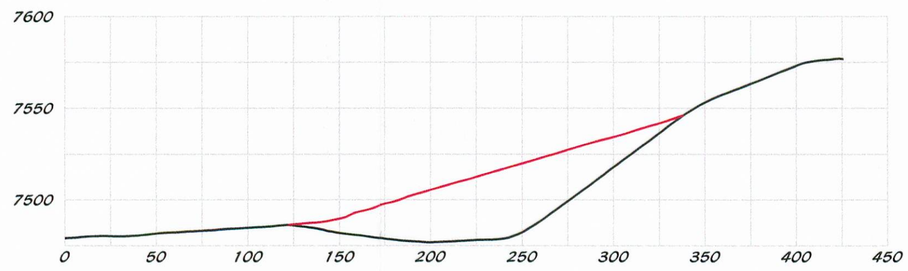

0+50

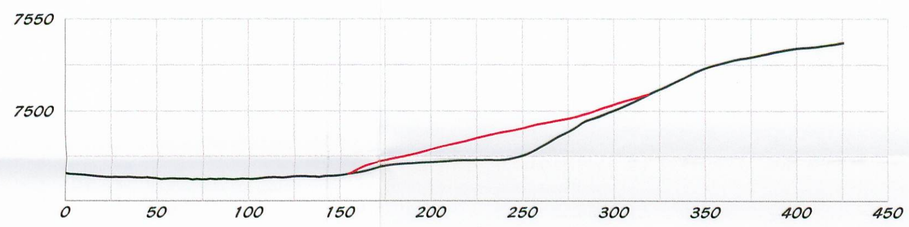

0+00

RECEIVED
DEC 2 1 2004
DIV. OF OIL, GAS & MINING

LICENSED PROFESSIONAL ENGINEER
JOHN CHRISTENSEN
No. 165651
STATE OF UTAH

I, JOHN CHRISTENSEN BEING A REGISTERED PROFESSIONAL ENGINEER IN THE STATE OF UTAH, DO HEREBY CERTIFY THAT THE INFORMATION CONTAINED ON THIS DRAWING IS TRUE AND ACCURATE TO THE BEST OF MY KNOWLEDGE AND BELIEF.

John Christensen 12-10-04
JOHN CHRISTENSEN NO. 165651 DATE

500-4

CAD FILE NAME/DISK#: 500-4

ENERGY WEST
MINING COMPANY
HUNTINGTON, UTAH 84528

DEER CREEK MINE
RILDA CANYON FACILITIES
SUBSOIL/CONSTRUCTION FILL CROSS SECTIONS

DRAWN BY:	K. LARSEN	500-4	
SCALE:	1"=60'	DRAWING #:	
DATE: NOVEMBER 4, 2004		SHEET 4 OF 5	REV. ___

NOTES

1. PRE-EXISTING LINE REPRESENTS FINAL RECLAMATION (NO PLANNED EXCAVATION DURING DEVELOPMENT OF SOIL STORAGE PILES)
2. CROSS SECTIONS REFERENCE FROM 500-3

LEGEND

PRE-EXISTING LINE
POST CONSTRUCTION LINE