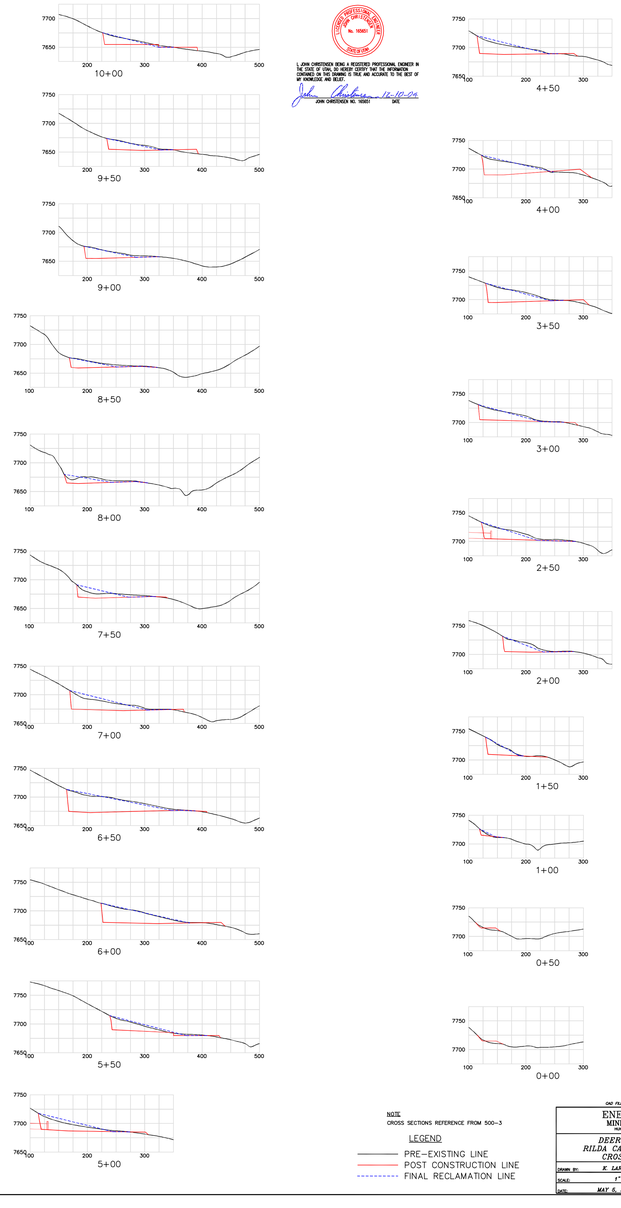

I, JOHN CHRISTENSEN BEING A REGISTERED PROFESSIONAL ENGINEER IN THE STATE OF UTAH, AS AGENT CERTIFY THAT THE INFORMATION CONTAINED ON THIS DRAWING IS TRUE AND ACCURATE TO THE BEST OF MY KNOWLEDGE AND BELIEF.

JOHN CHRISTENSEN NO. 155831 — DATE: 12-10-04

NOTE
CROSS SECTIONS REFERENCE FROM 500-3

LEGEND
- PRE-EXISTING LINE
- POST CONSTRUCTION LINE
- FINAL RECLAMATION LINE

500-4

O:\d file\ mine\ DS1874 Rilda Canyon Facilities.dwg

ENERGY WEST MINING COMPANY
HUNTINGTON, UTAH 84528

DEER CREEK MINE
RILDA CANYON FACILITIES
CROSS SECTIONS

DRAWN BY:	K. LARSEN	DS1874D	
SCALE:	1"=50'	DRAWING #	
DATE:	MAY 6, 2004	SHEET 1 OF 5	REV.

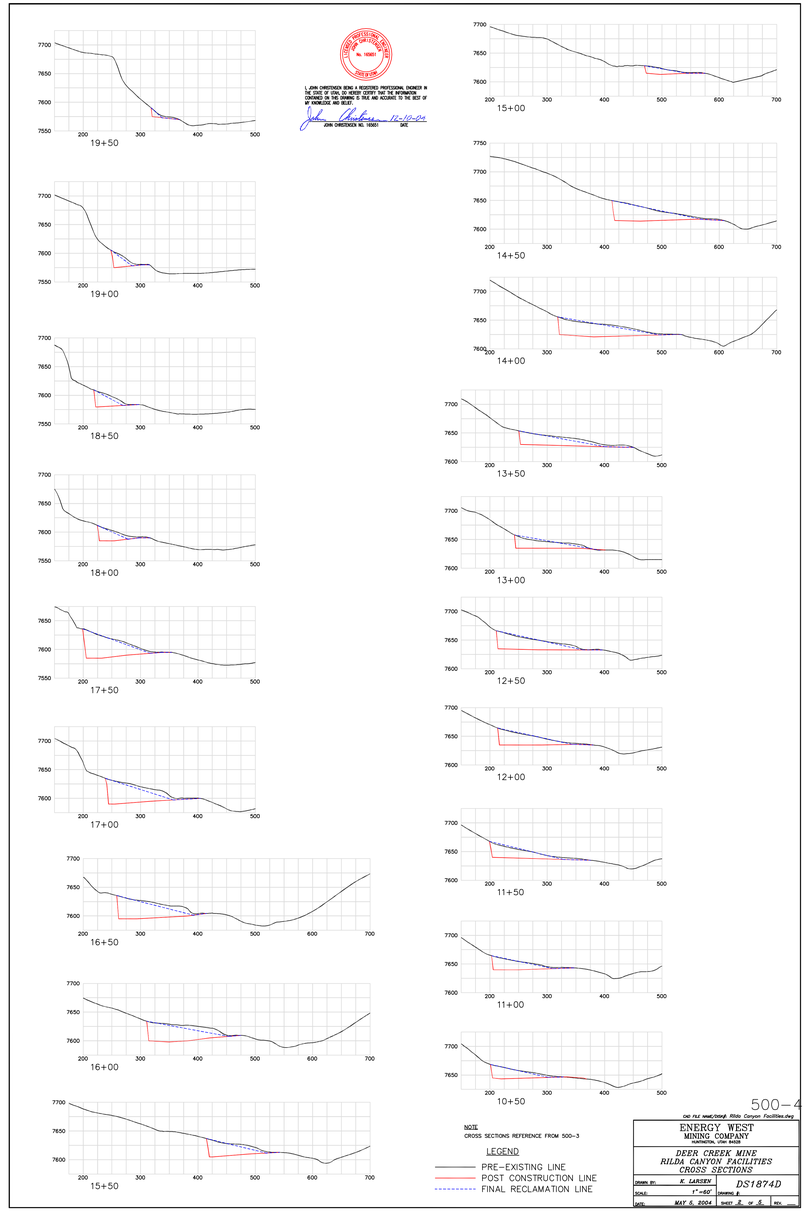

I, JOHN CHRISTENSEN BEING A REGISTERED PROFESSIONAL ENGINEER IN THE STATE OF UTAH, AS AGENT CERTIFY THAT THE INFORMATION CONTAINED ON THIS DRAWING IS TRUE AND ACCURATE TO THE BEST OF MY KNOWLEDGE AND BELIEF.

JOHN CHRISTENSEN NO. 155831 — DATE: 12-10-04

NOTE
CROSS SECTIONS REFERENCE FROM 500-3

LEGEND
- PRE-EXISTING LINE
- POST CONSTRUCTION LINE
- FINAL RECLAMATION LINE

500-4

O:\d file\ mine\ DS1874 Rilda Canyon Facilities.dwg

ENERGY WEST MINING COMPANY
HUNTINGTON, UTAH 84528

DEER CREEK MINE
RILDA CANYON FACILITIES
CROSS SECTIONS

DRAWN BY:	K. LARSEN	DS1874D	
SCALE:	1"=50'	DRAWING #	
DATE:	MAY 6, 2004	SHEET 2 OF 5	REV.

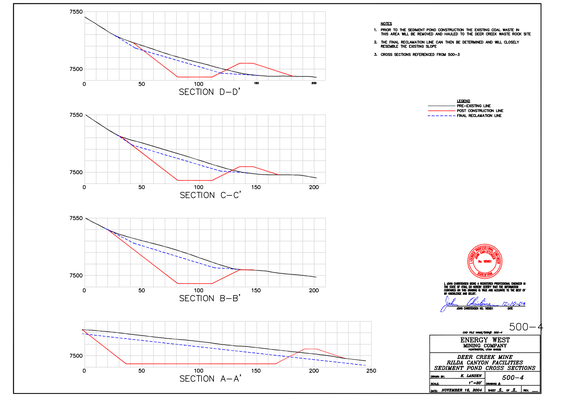

NOTES
1. PRIOR TO THE SEDIMENT POND CONSTRUCTION THE EXISTING COAL WASTE IN THIS AREA WILL BE REMOVED AND HAULED TO THE DEER CREEK WASTE ROCK SITE.
2. THE FINAL RECLAMATION LINE (-)=A THICK BE DETERMINED AND WILL CLOSELY RESEMBLE THE EXISTING SLOPE.
3. CROSS SECTIONS REFERENCED FROM 500-3

LEGEND
- PRE-EXISTING LINE
- POST CONSTRUCTION LINE
- FINAL RECLAMATION LINE

I, JOHN CHRISTENSEN BEING A REGISTERED PROFESSIONAL ENGINEER IN THE STATE OF UTAH, AS AGENT CERTIFY THAT THE INFORMATION CONTAINED ON THIS DRAWING IS TRUE AND ACCURATE TO THE BEST OF MY KNOWLEDGE AND BELIEF.

JOHN CHRISTENSEN NO. 155831 — DATE: 12-10-04

500-4

O:\d file\ mine\ DS1874 Rilda Canyon Facilities.dwg

ENERGY WEST MINING COMPANY
HUNTINGTON, UTAH 84528

DEER CREEK MINE
RILDA CANYON FACILITIES
SEDIMENT POND CROSS SECTIONS

DRAWN BY:	K. LARSEN	500-4	
SCALE:	1"=50'	DRAWING #	
DATE:	SEPTEMBER 16, 2004	SHEET 4 OF 5	REV.

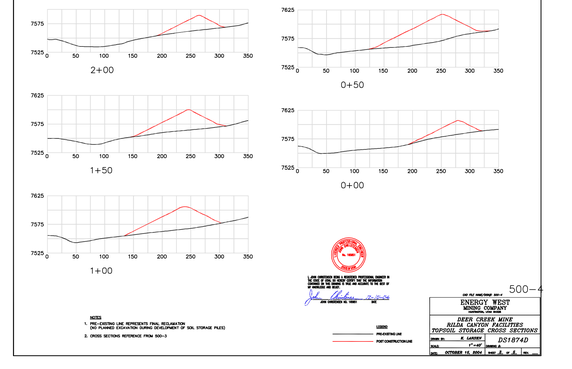

NOTES
1. EXISTING LINE REPRESENTS FINAL RECLAMATION
2. THE PLANNED EXCAVATION DURING DEVELOPMENT OF SOIL STORAGE PILE(S)
3. CROSS SECTIONS REFERENCE FROM 500-3

LEGEND
- PRE-EXISTING LINE
- POST CONSTRUCTION LINE

I, JOHN CHRISTENSEN BEING A REGISTERED PROFESSIONAL ENGINEER IN THE STATE OF UTAH, AS AGENT CERTIFY THAT THE INFORMATION CONTAINED ON THIS DRAWING IS TRUE AND ACCURATE TO THE BEST OF MY KNOWLEDGE AND BELIEF.

JOHN CHRISTENSEN NO. 155831 — DATE: 12-10-04

500-4

O:\d file\ mine\ DS1874 Rilda Canyon Facilities.dwg

ENERGY WEST MINING COMPANY
HUNTINGTON, UTAH 84528

DEER CREEK MINE
RILDA CANYON FACILITIES
TOPSOIL STORAGE CROSS SECTIONS

DRAWN BY:	K. LARSEN	DS1874D	
SCALE:	1"=50'	DRAWING #	
DATE:	OCTOBER 16, 2003	SHEET 5 OF 5	REV.