LICENSED PROFESSIONAL ENGINEER
JOHN CHRISTENSEN
No. 165651
STATE OF UTAH

I, JOHN CHRISTENSEN BEING A REGISTERED PROFESSIONAL ENGINEER IN THE STATE OF UTAH, DO HEREBY CERTIFY THAT THE INFORMATION CONTAINED ON THIS DRAWING IS TRUE AND ACCURATE TO THE BEST OF MY KNOWLEDGE AND BELIEF.

John Christensen 3-23-05
JOHN CHRISTENSEN NO. 165651 DATE

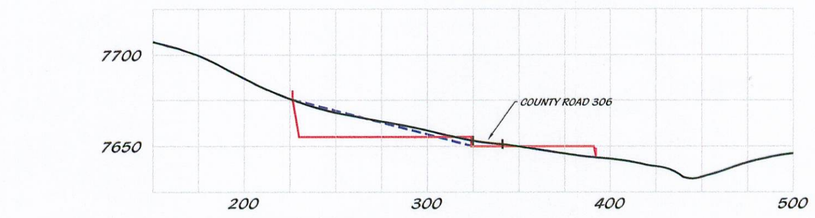

10+00

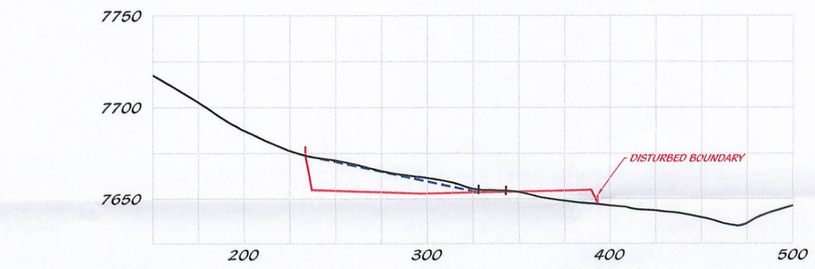

9+50

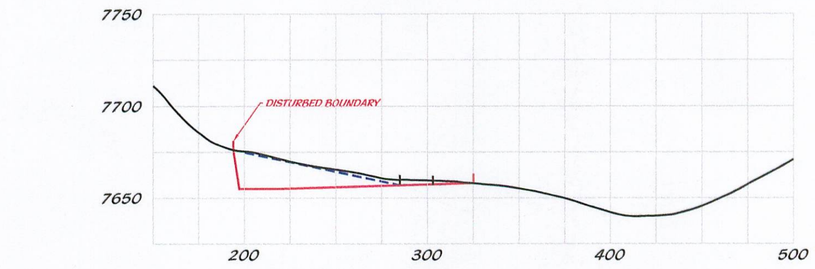

9+00

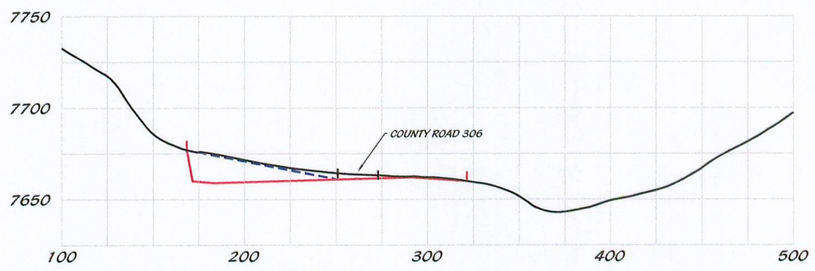

8+50

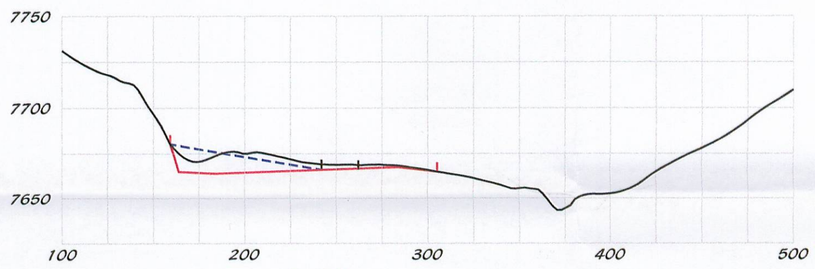

8+00

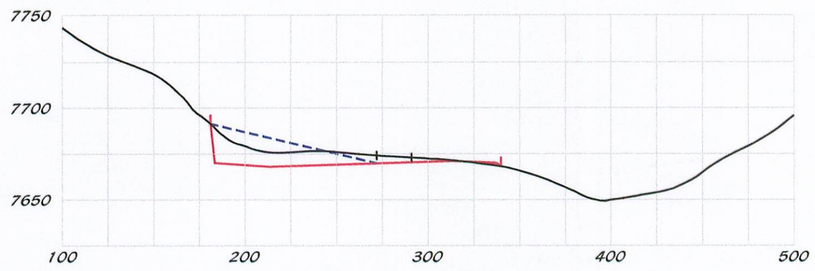

7+50

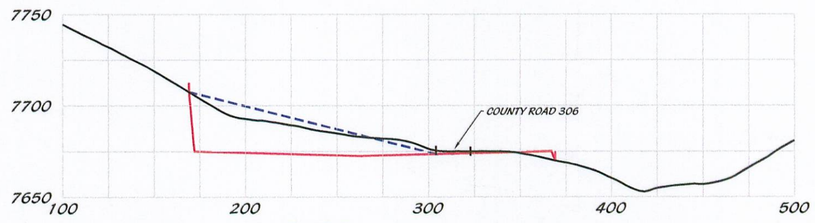

7+00

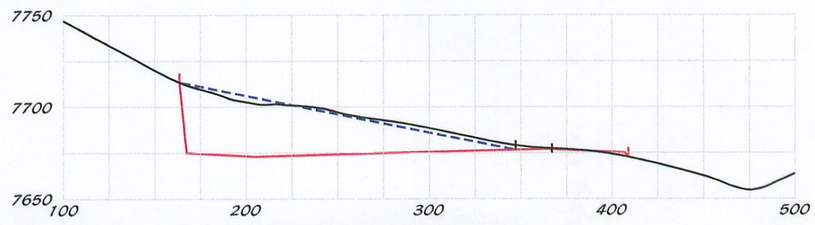

6+50

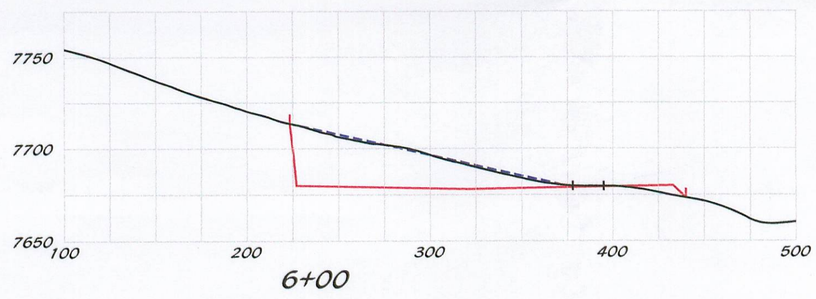

6+00

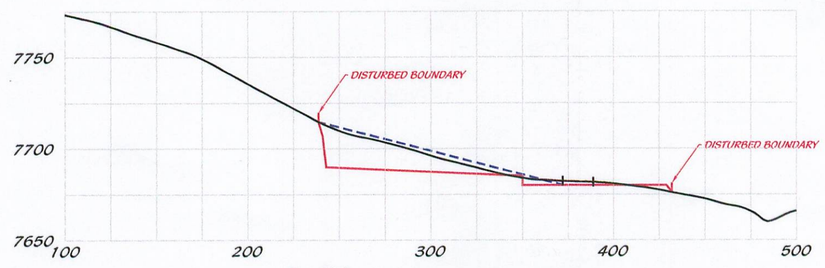

5+50

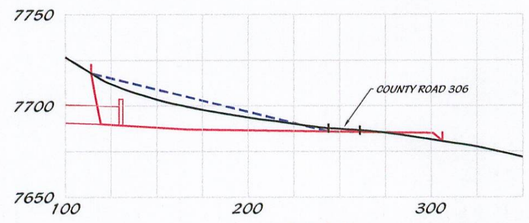

5+00

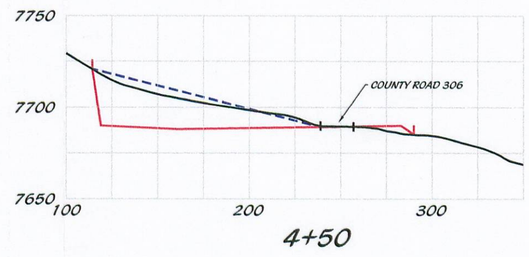

4+50

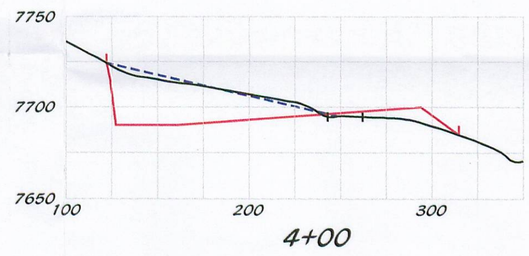

4+00

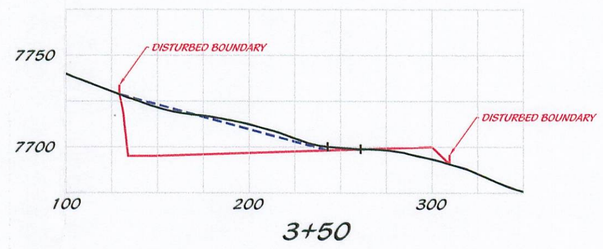

3+50

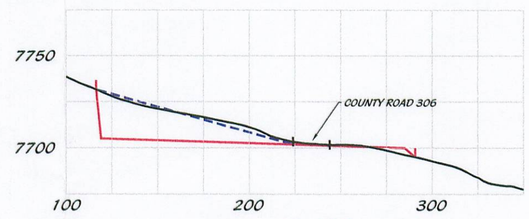

3+00

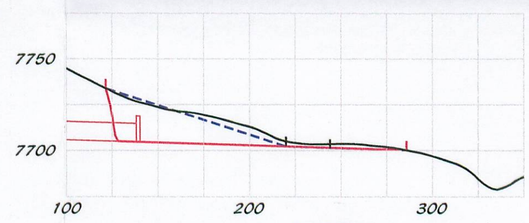

2+50

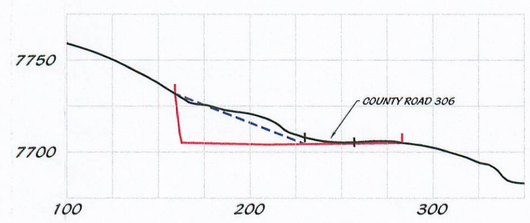

2+00

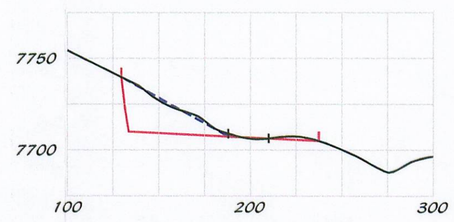

1+50

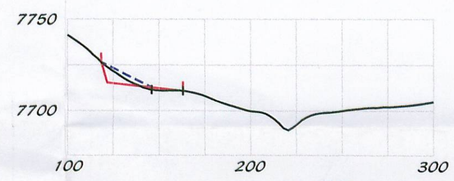

1+00

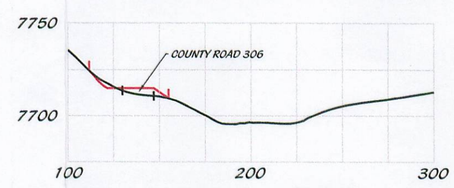

0+50

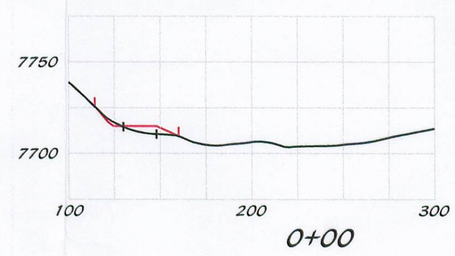

0+00

NOTES

1. CROSS SECTIONS REFERENCE FROM 500-3
2. REFER TO VOLUME 11 APPENDIX VOLUME ENGINEERING APPENDIX F FOR SLOPE STABILITY ANALYSIS

LEGEND

PRE-EXISTING LINE
POST CONSTRUCTION LINE
FINAL RECLAMATION LINE

RECEIVED
APR 01 2005
DIV. OF OIL, GAS & MINING

500-4

CAD FILE NAME/DISK#: 500-4

ENERGY WEST
MINING COMPANY
HUNTINGTON, UTAH 84528

DEER CREEK MINE
RILDA CANYON FACILITIES
CROSS SECTIONS

DRAWN BY:	K. LARSEN	500-4	
SCALE:	1"=60'	DRAWING #:	
DATE:	MAY 5, 2004	SHEET 1 OF 5	REV.