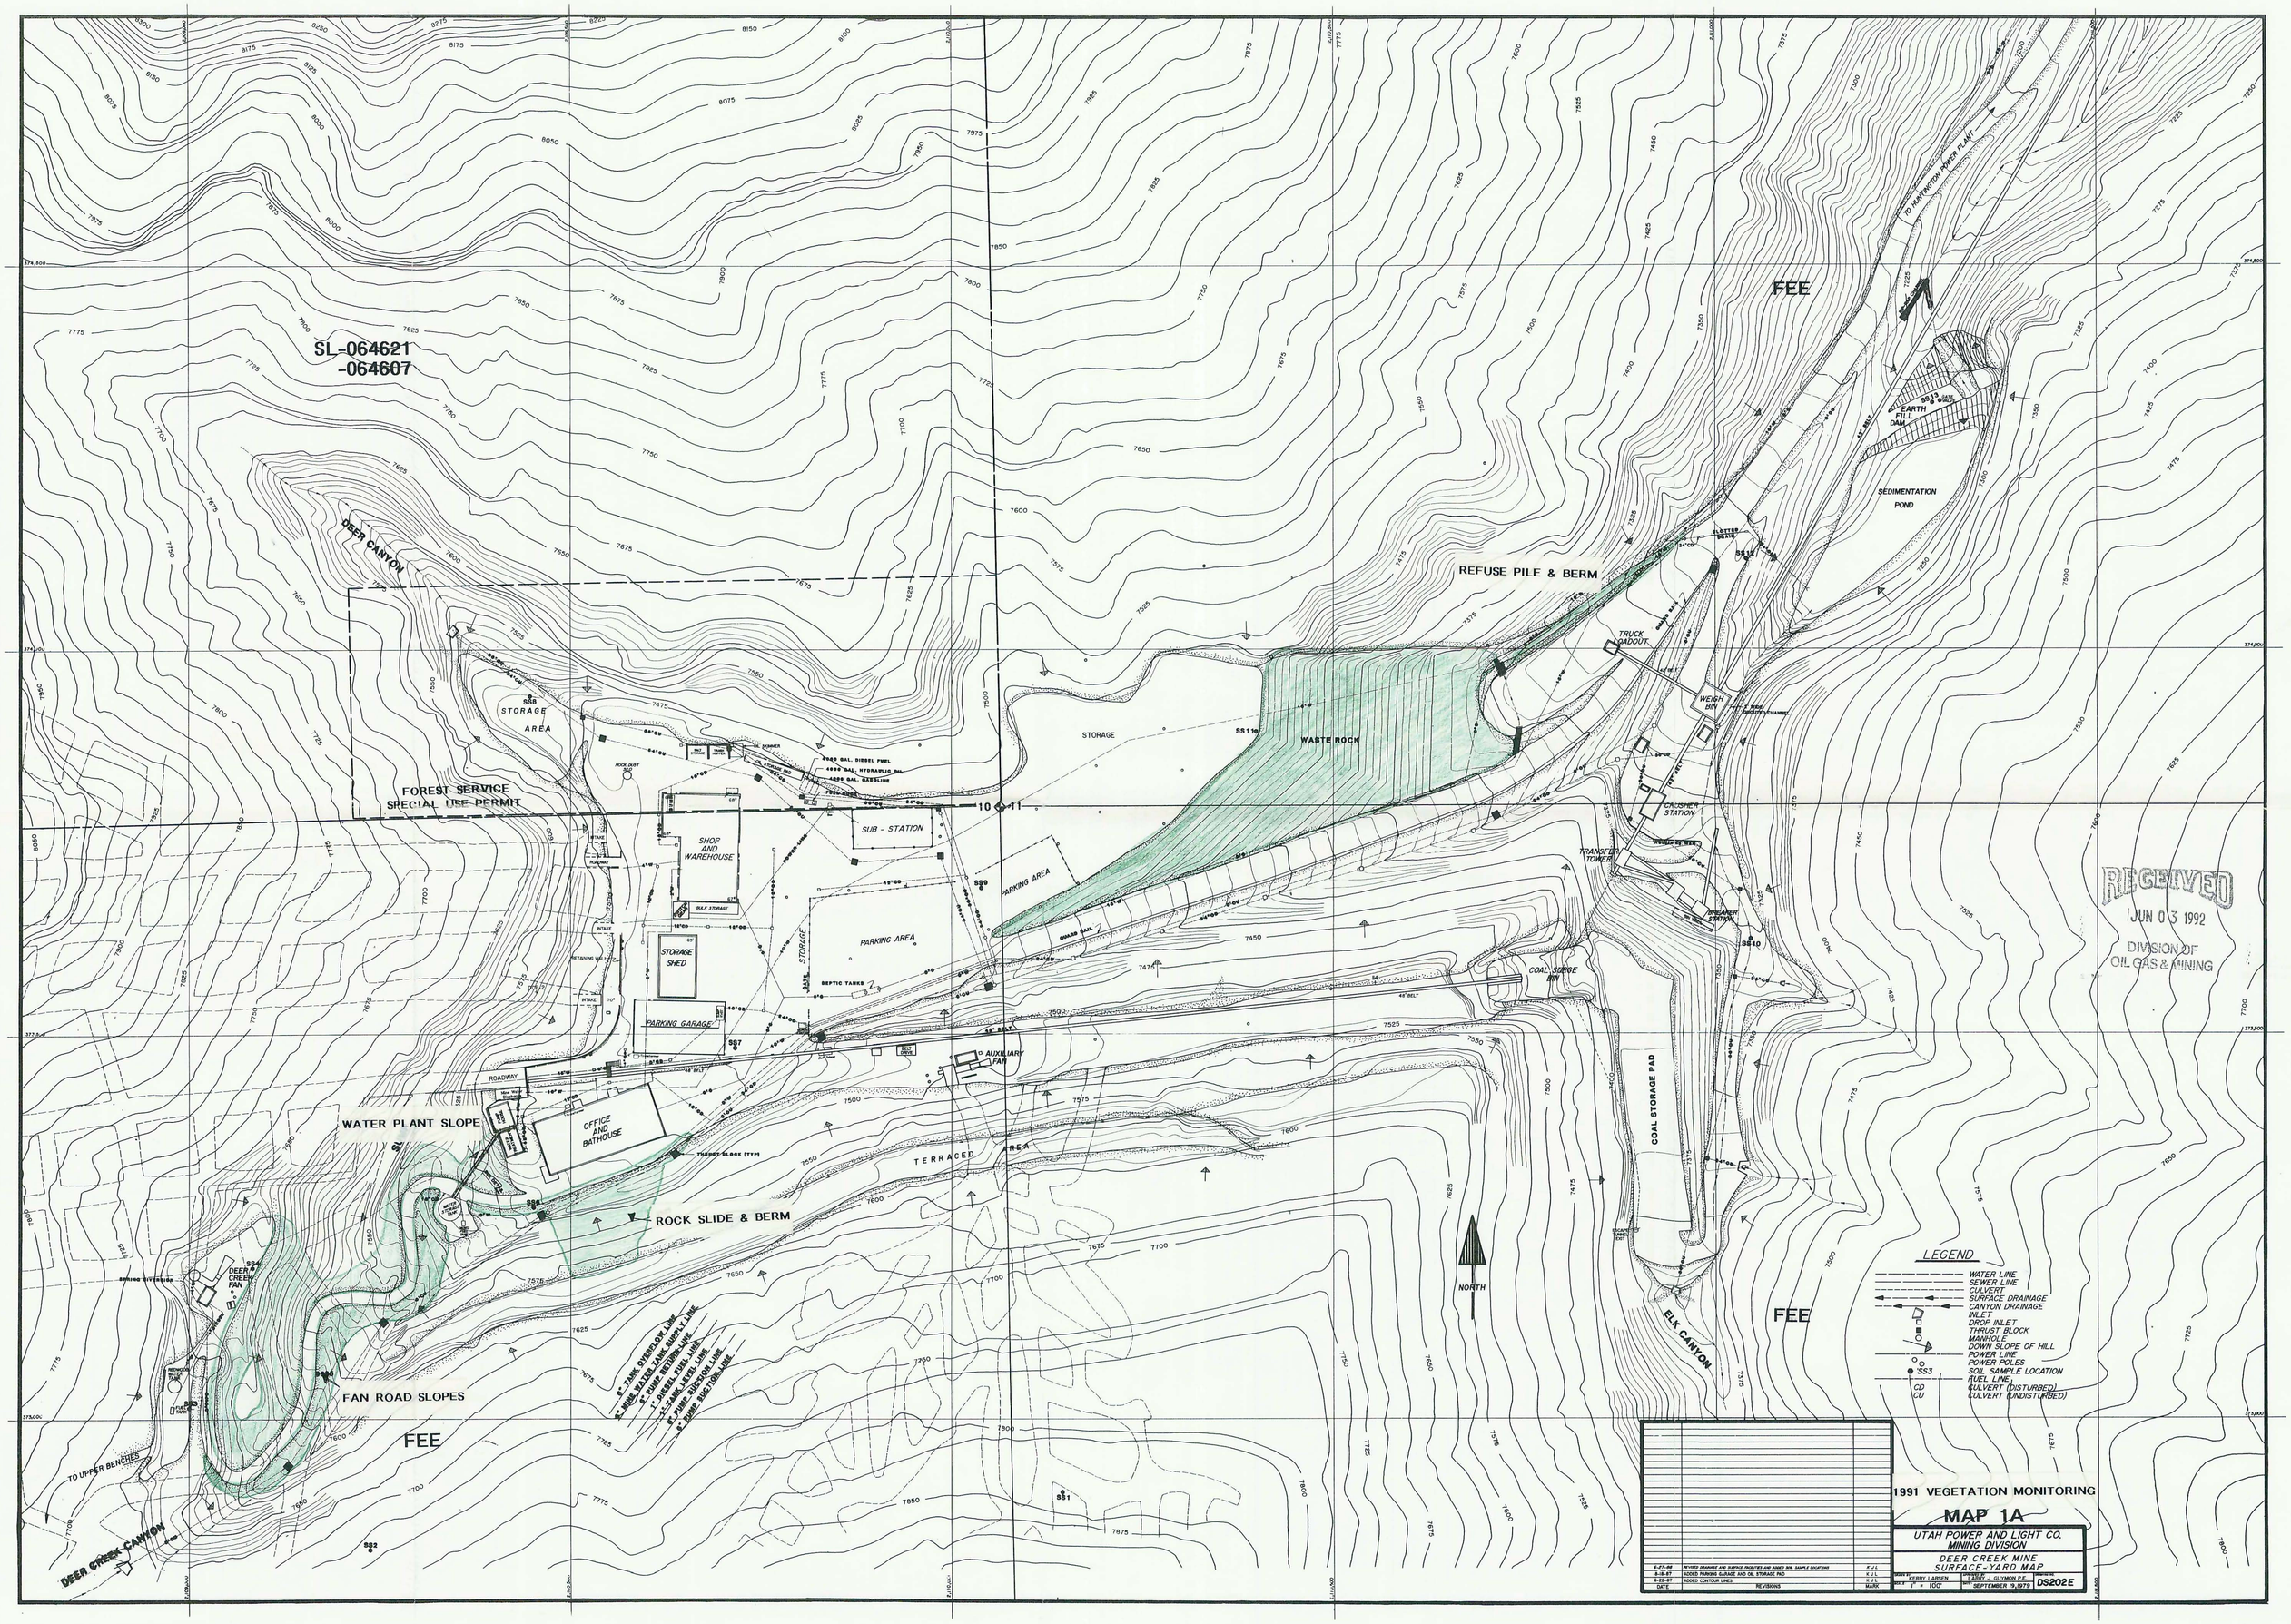
SL-064621
-064607
FEE
DEER CANYON
STORAGE AREA
FOREST SERVICE
SPECIAL USE PERMIT
SHOP AND WAREHOUSE
SUB - STATION
STORAGE SHED
PARKING GARAGE
PARKING AREA
STORAGE
WASTE ROCK
REFUSE PILE & BERM
TRUCK LOADOUT
WEIGH BIN
CRUSHER STATION
TRANSFER TOWER
BREAKER STATION
COAL SURGE BIN
COAL STORAGE PAD
ELK CANYON
SEDIMENTATION POND
EARTH FILL DAM
TO HUNTINGTON POWER PLANT
AUXILIARY FAN
OFFICE AND BATHOUSE
ROADWAY
WATER PLANT SLOPE
TERRACED AREA
ROCK SLIDE & BERM
DEER CREEK FAN
FAN ROAD SLOPES
TO UPPER BENCHES
DEER CREEK CANYON
NORTH
LEGEND
WATER LINE
SEWER LINE
CULVERT
SURFACE DRAINAGE
CANYON DRAINAGE
INLET
DROP INLET
THRUST BLOCK
MANHOLE
DOWN SLOPE OF HILL
POWER LINE
POWER POLES
SOIL SAMPLE LOCATION
FUEL LINE
CULVERT (DISTURBED)
CULVERT (UNDISTURBED)
RECEIVED
JUN 03 1992
DIVISION OF
OIL GAS & MINING
1991 VEGETATION MONITORING
MAP 1A
UTAH POWER AND LIGHT CO.
MINING DIVISION
DEER CREEK MINE
SURFACE-YARD MAP
DRAWN BY KERRY LARSEN
CHECKED BY KERRY J. GUYMON P.E.
SCALE 1" = 100'
DATE SEPTEMBER 19, 1979
DRAWING NO. DS202E
6-27-89 REVISED DRAINAGE AND SURFACE FACILITIES AND ADDED SOIL SAMPLE LOCATIONS K.J.L.
8-18-87 ADDED PARKING GARAGE AND OIL STORAGE PAD K.J.L.
6-22-87 ADDED CONTOUR LINES K.J.L.
DATE REVISIONS MARK