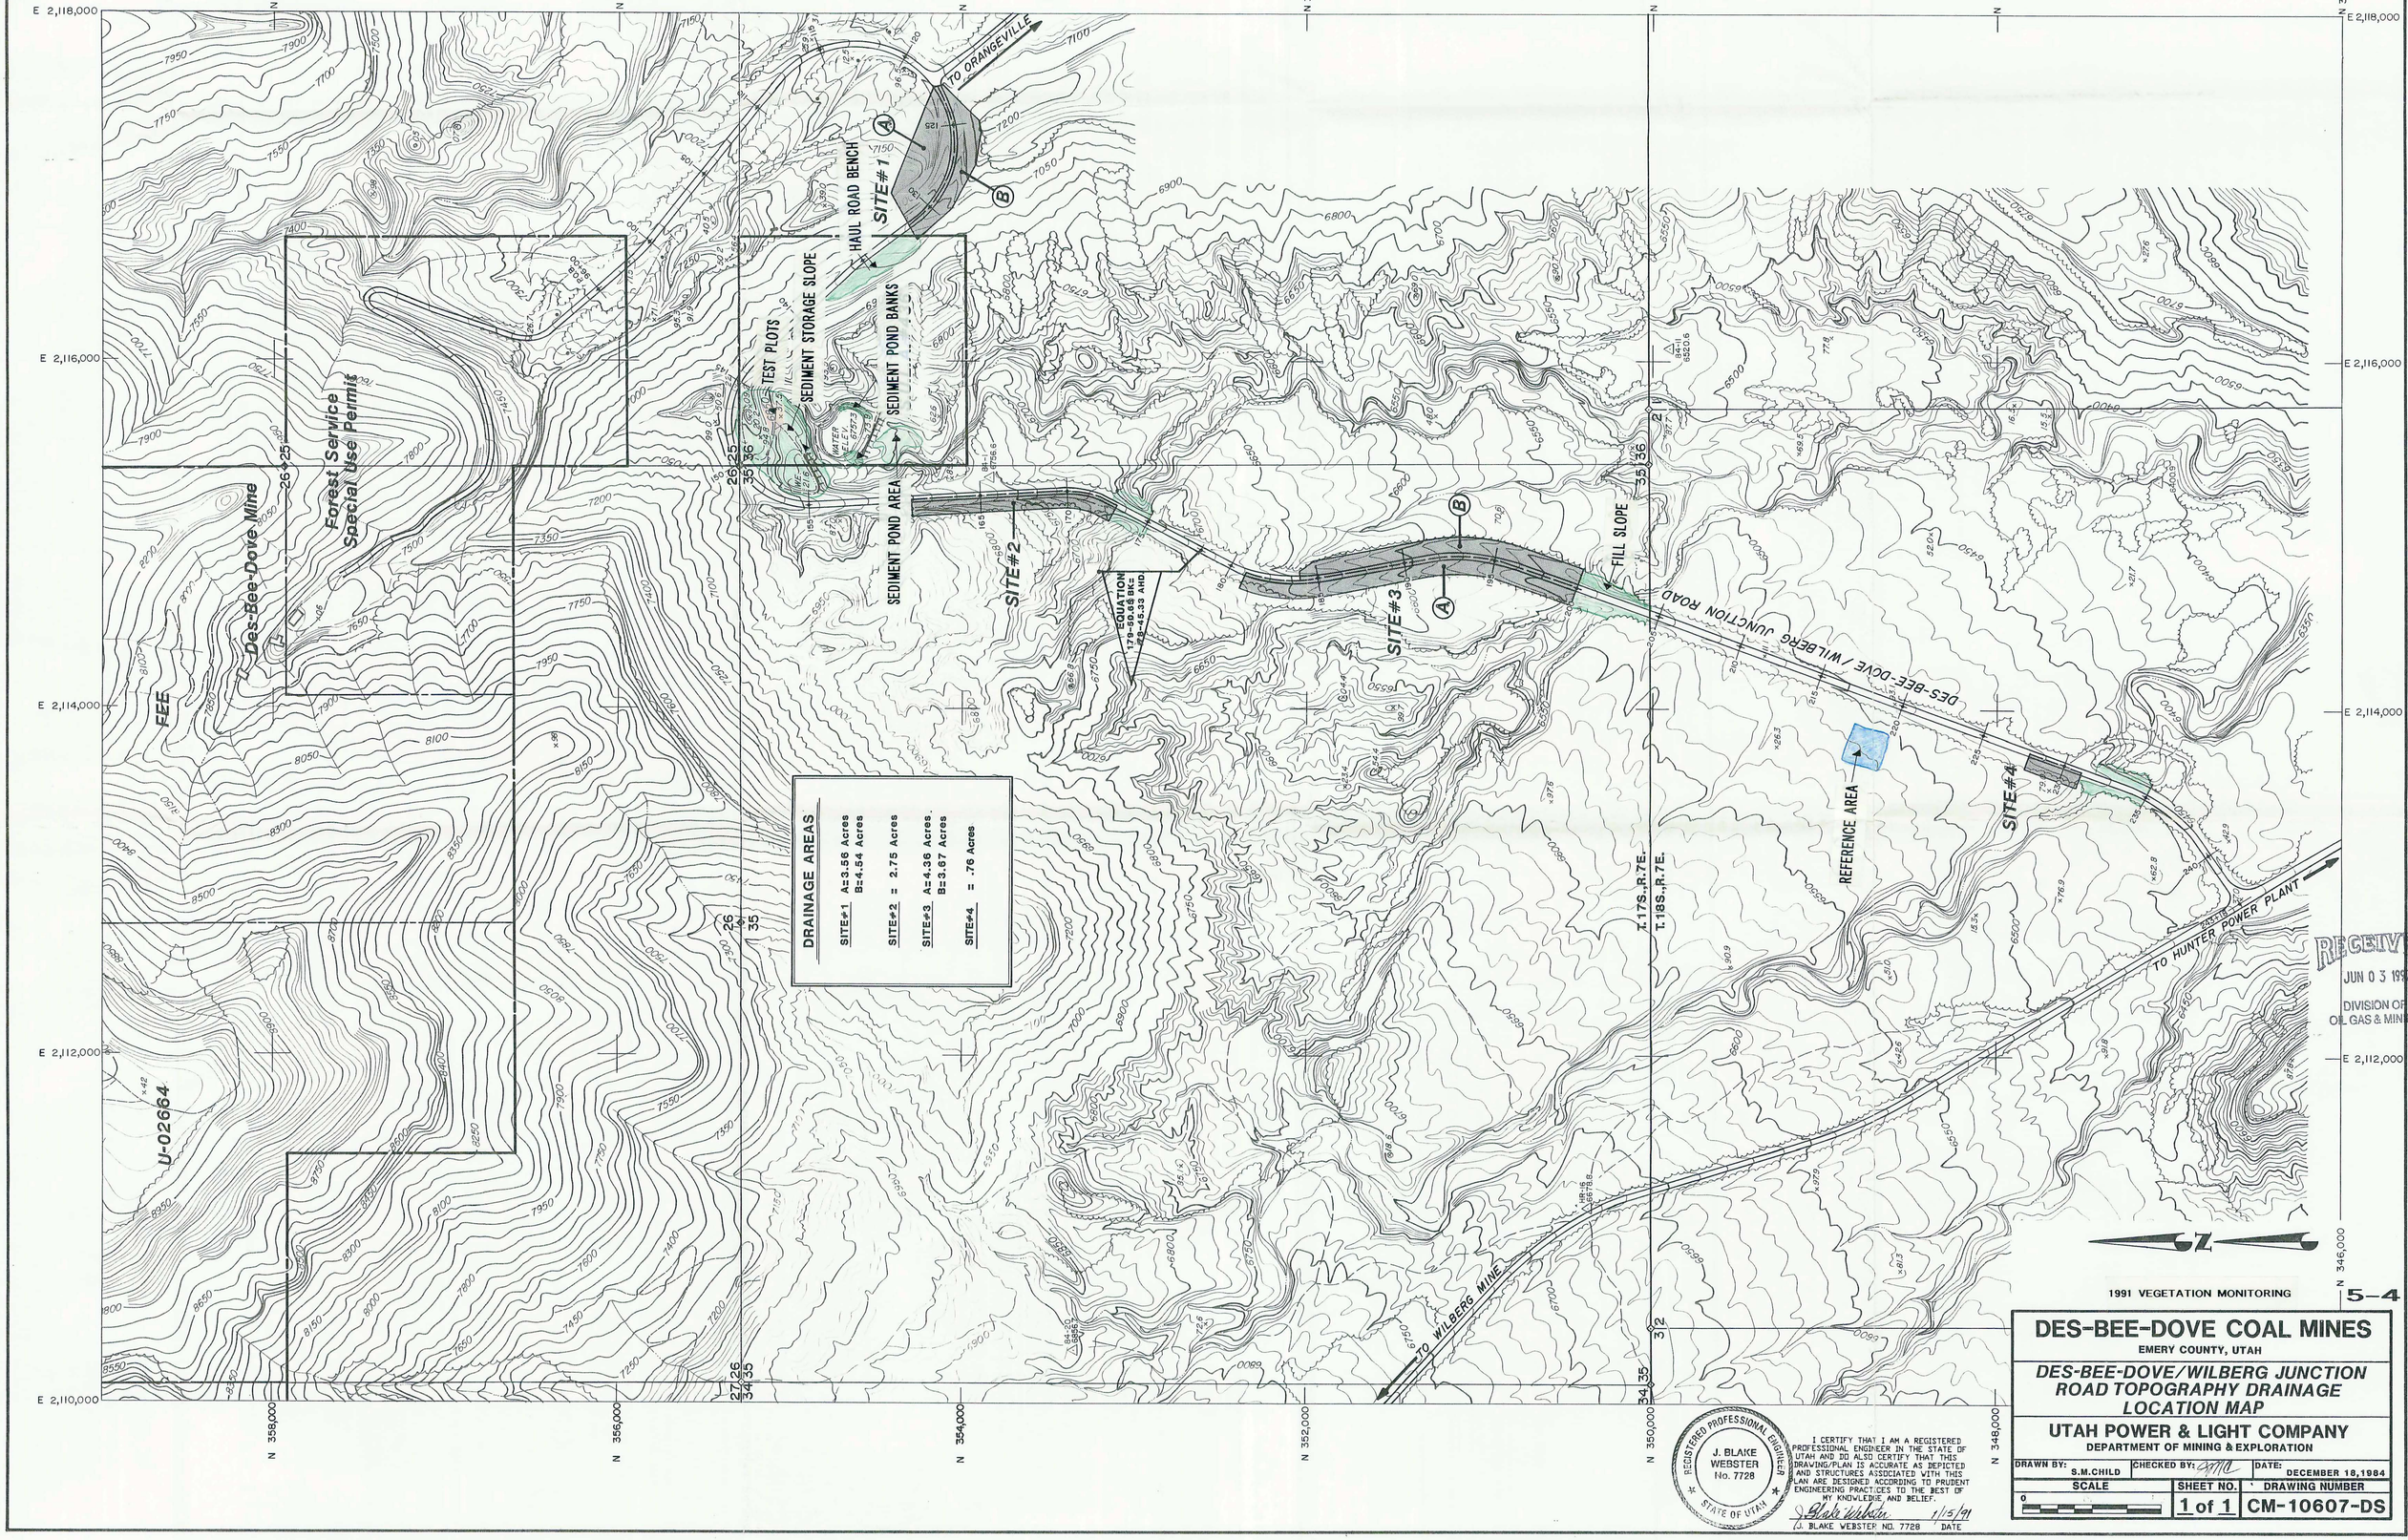

RECEIVED
JUN 03 1992
DIVISION OF OIL GAS & MINING

1991 VEGETATION MONITORING

5-4

DES-BEE-DOVE COAL MINES

EMERY COUNTY, UTAH

DES-BEE-DOVE/WILBERG JUNCTION ROAD TOPOGRAPHY DRAINAGE LOCATION MAP

UTAH POWER & LIGHT COMPANY

DEPARTMENT OF MINING & EXPLORATION

DRAWN BY:	CHECKED BY:	DATE:
S.M.CHILD		DECEMBER 18,1984
SCALE	SHEET NO.	DRAWING NUMBER
0	1 of 1	CM-10607-DS

REGISTERED PROFESSIONAL ENGINEER
J. BLAKE WEBSTER
No. 7728
STATE OF UTAH

I CERTIFY THAT I AM A REGISTERED PROFESSIONAL ENGINEER IN THE STATE OF UTAH AND DO ALSO CERTIFY THAT THIS DRAWING/PLAN IS ACCURATE AS DEPICTED AND STRUCTURES ASSOCIATED WITH THIS PLAN ARE DESIGNED ACCORDING TO PRUDENT ENGINEERING PRACTICES TO THE BEST OF MY KNOWLEDGE AND BELIEF.

J. Blake Webster 1/15/91
J. BLAKE WEBSTER NO. 7728 DATE