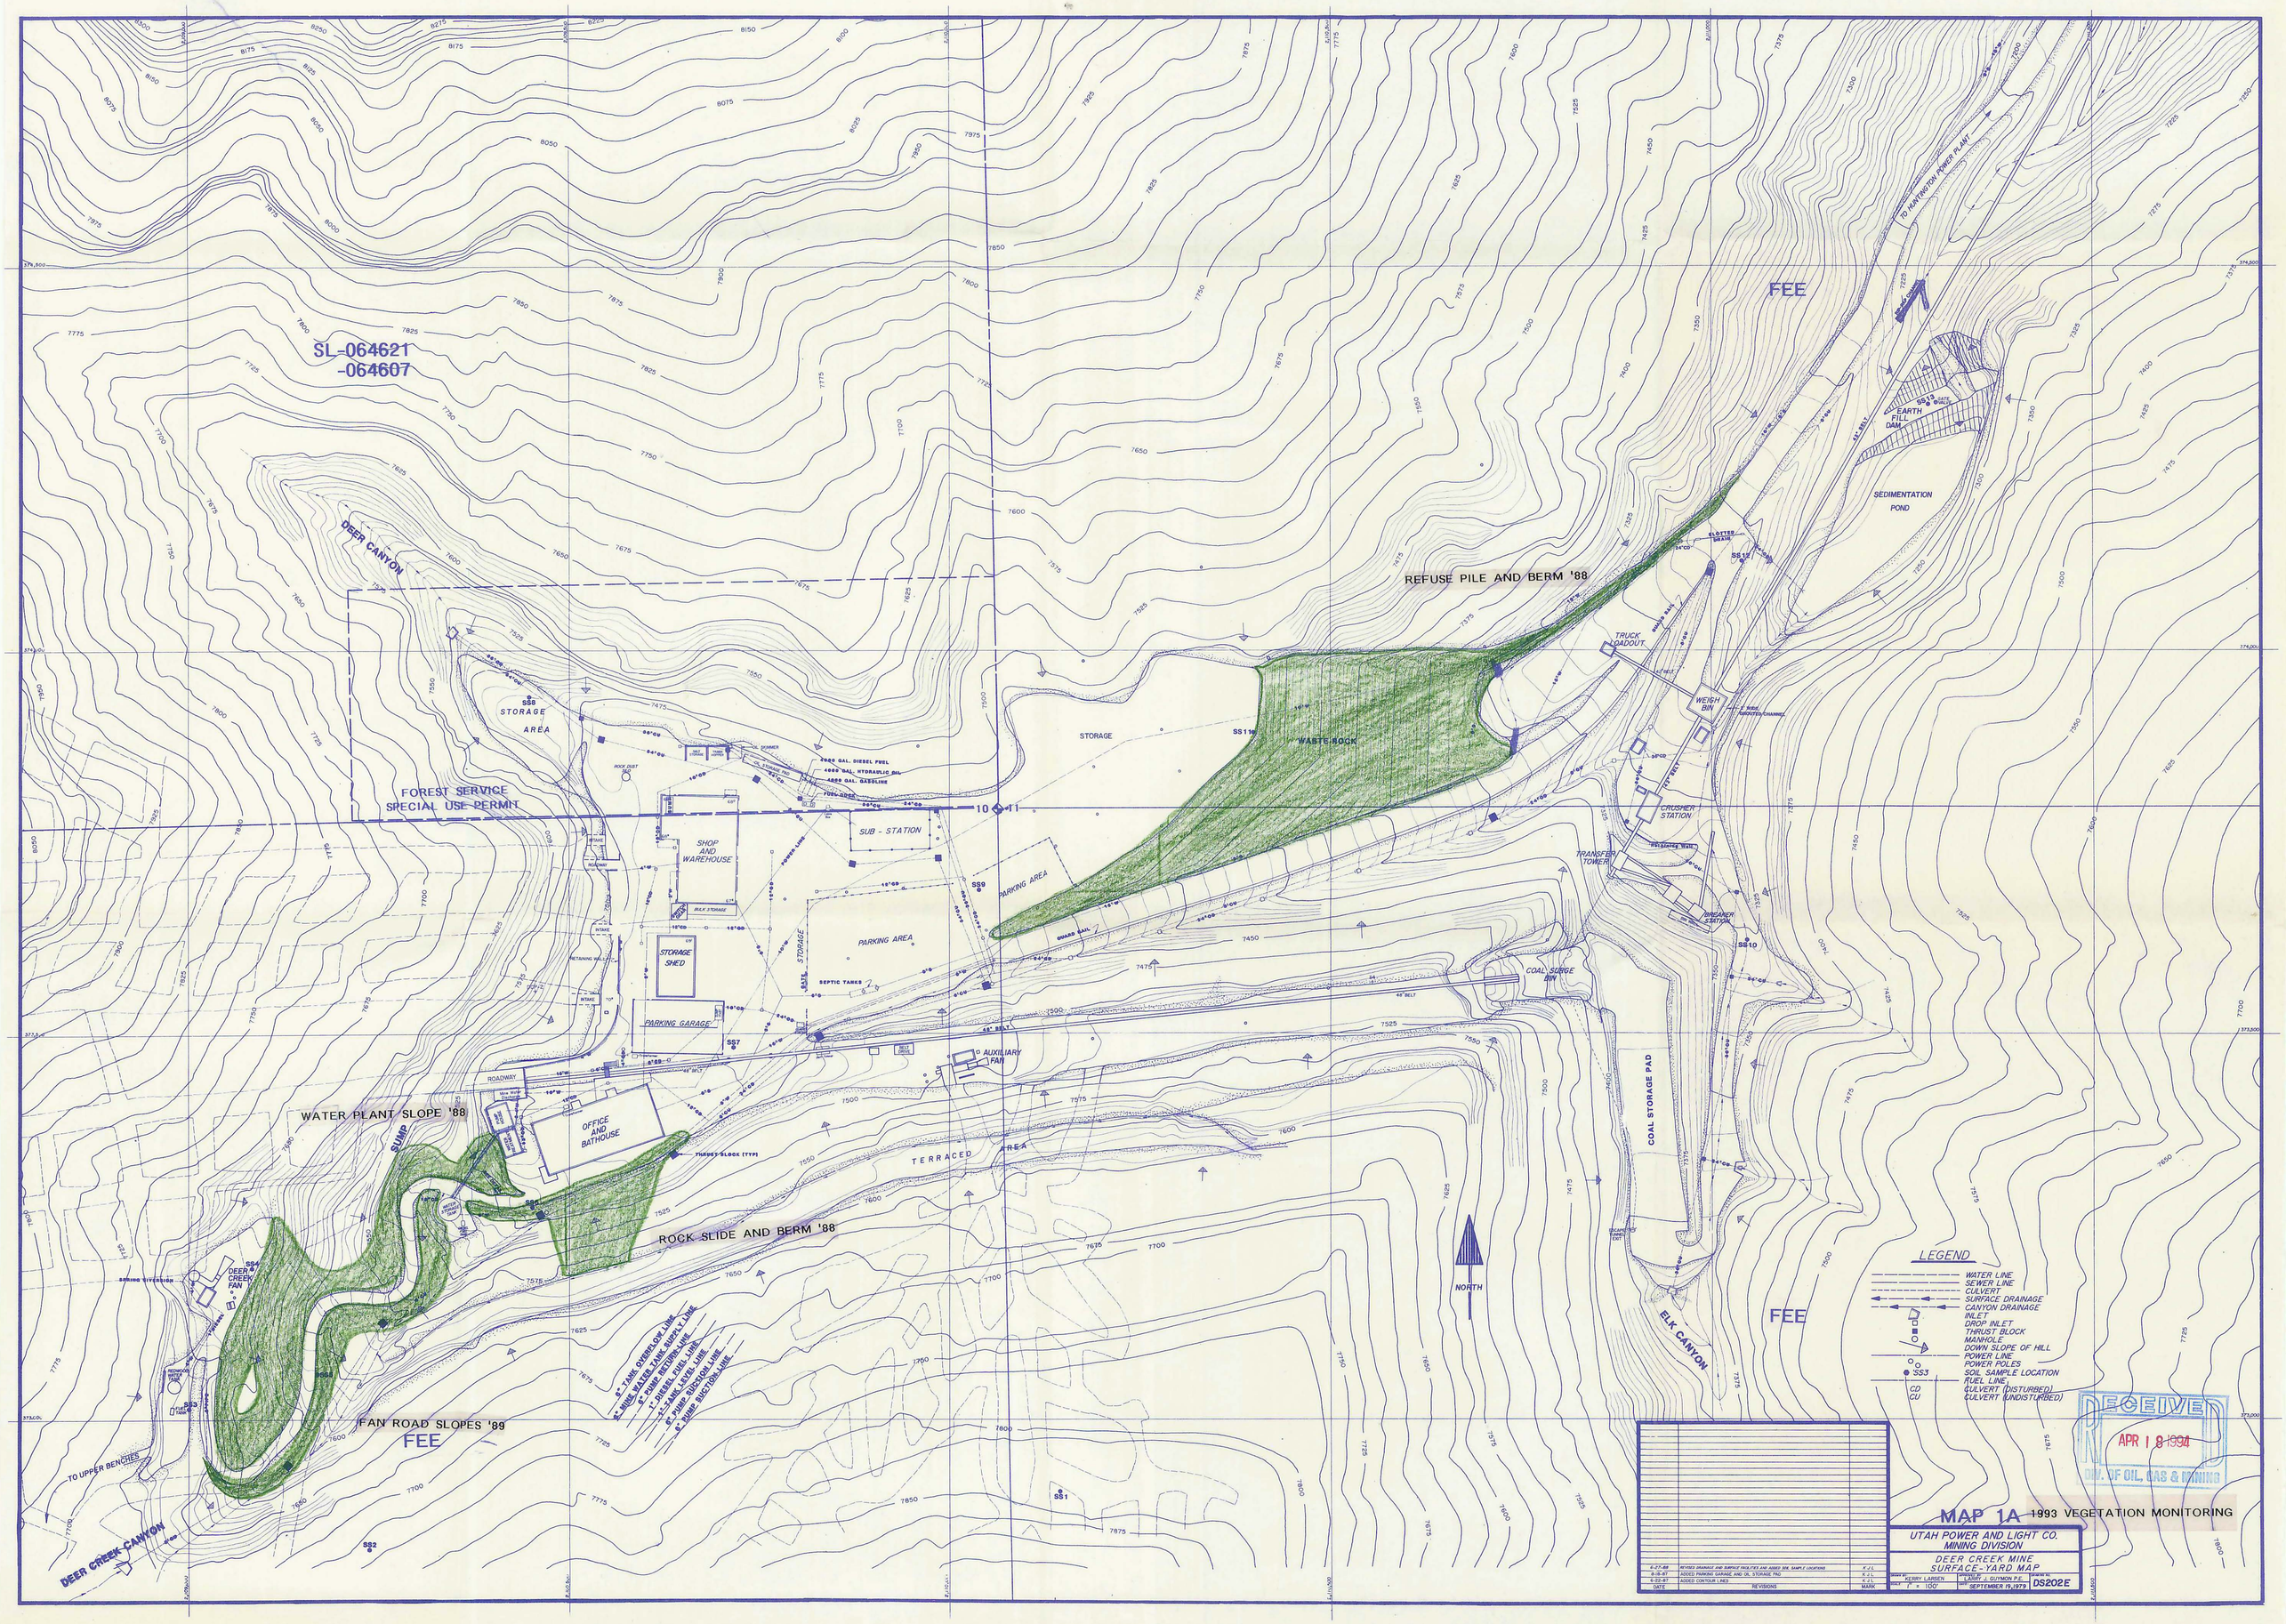

SL-064621
-064607
FEE
DEER CANYON
REFUSE PILE AND BERM '88
STORAGE AREA
FOREST SERVICE
SPECIAL USE PERMIT
SHOP AND WAREHOUSE
SUB - STATION
STORAGE
WASTE ROCK
PARKING AREA
STORAGE SHED
PARKING GARAGE
OFFICE AND BATHOUSE
AUXILIARY FAN
TERRACED AREA
WATER PLANT SLOPE '88
SUMP
ROCK SLIDE AND BERM '88
FAN ROAD SLOPES '89
DEER CREEK FAN
TO UPPER BENCHES
DEER CREEK CANYON
TRUCK LOADOUT
WEIGH BIN
CRUSHER STATION
TRANSFER TOWER
BREAKER STATION
COAL SURGE BIN
COAL STORAGE PAD
ELK CANYON
SEDIMENTATION POND
EARTH FILL DAM
TO HUNTINGTON POWER PLANT
NORTH
LEGEND
WATER LINE
SEWER LINE
CULVERT
SURFACE DRAINAGE
CANYON DRAINAGE
INLET
DROP INLET
THRUST BLOCK
MANHOLE
DOWN SLOPE OF HILL
POWER LINE
POWER POLES
SOIL SAMPLE LOCATION
FUEL LINE
CULVERT (DISTURBED)
CULVERT (UNDISTURBED)
6-27-88 REVISED DRAINAGE AND SURFACE FACILITIES AND ADDED SOIL SAMPLE LOCATIONS K J L
8-18-87 ADDED PARKING GARAGE AND OIL STORAGE PAD K J L
6-22-87 ADDED CONTOUR LINES K J L
DATE REVISIONS MARK
DRAWN BY KERRY LARSEN
APPROVED BY LARRY J. GUYMON P.E.
SCALE 1" = 100'
DATE SEPTEMBER 19, 1979
DRAWING NO. DS202E
DECEIVED
APR 18 1994
DIV. OF OIL, GAS & MINING
MAP 1A 1993 VEGETATION MONITORING
UTAH POWER AND LIGHT CO.
MINING DIVISION
DEER CREEK MINE
SURFACE-YARD MAP