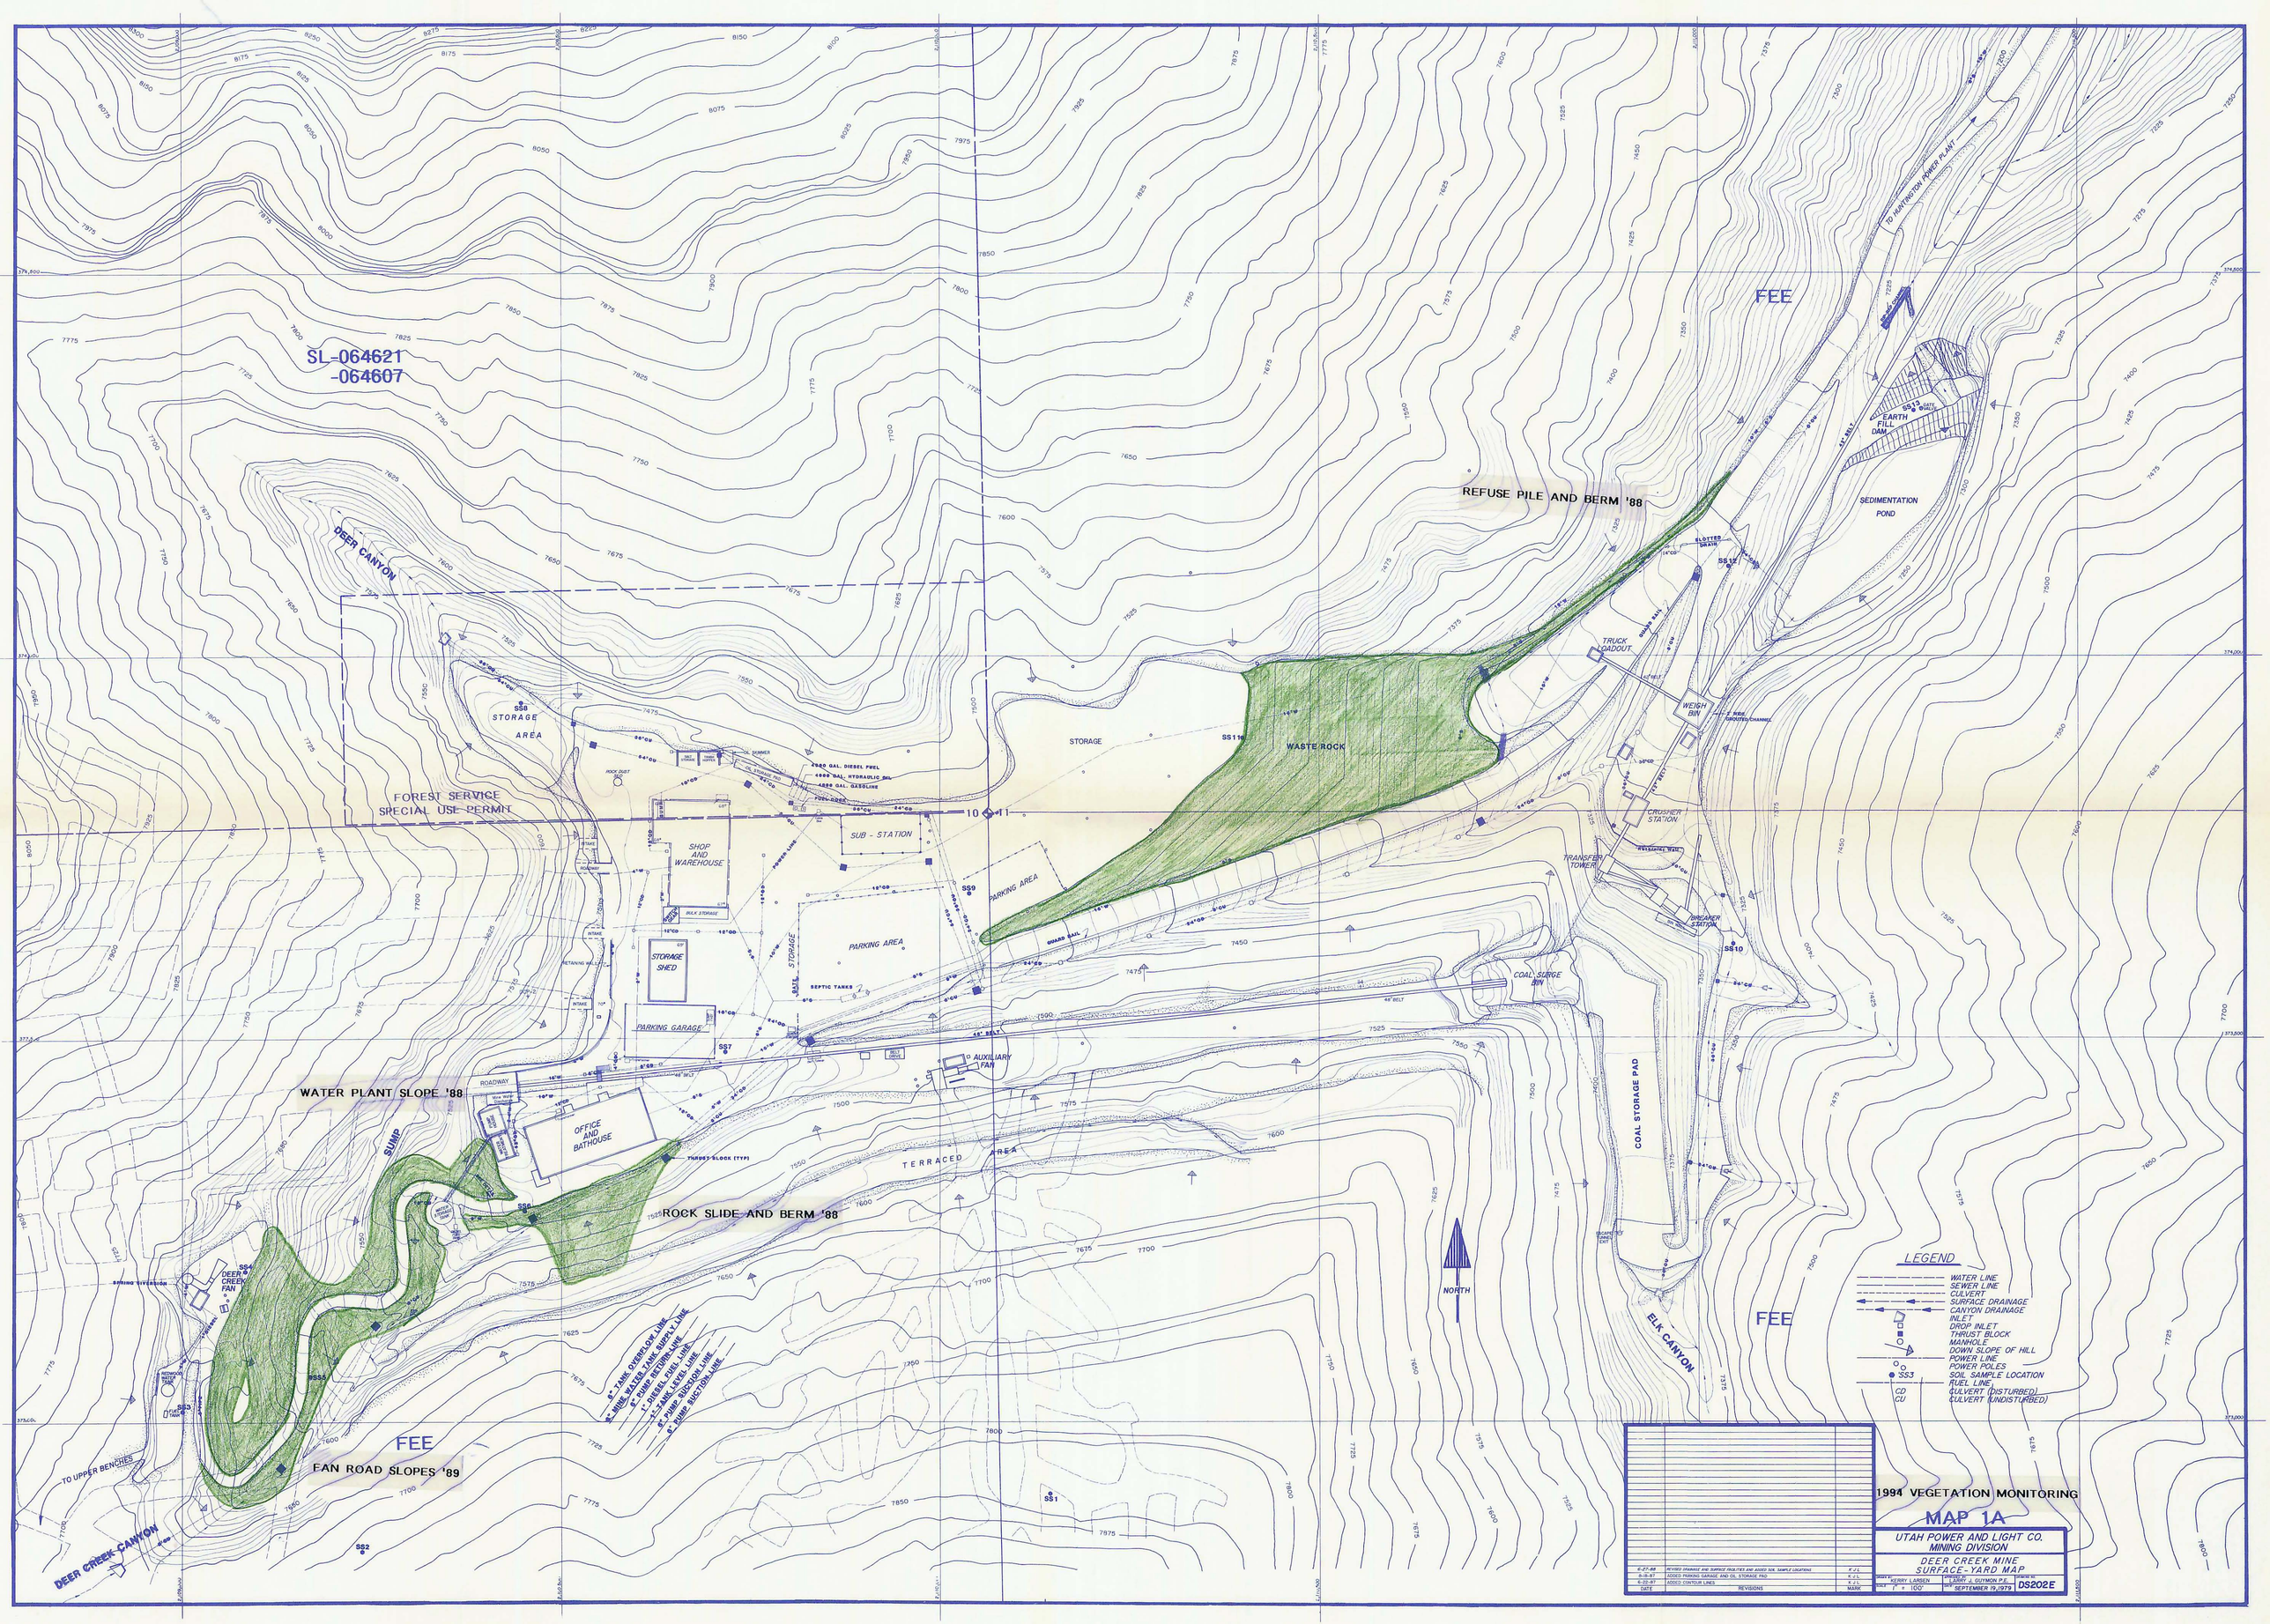

SL-064621
-064607
FEE
REFUSE PILE AND BERM '88
DEER CANYON
STORAGE AREA
FOREST SERVICE
SPECIAL USE PERMIT
STORAGE
WASTE ROCK
SUB - STATION
SHOP AND WAREHOUSE
STORAGE SHED
PARKING AREA
PARKING GARAGE
OFFICE AND BATHOUSE
AUXILIARY FAN
WATER PLANT SLOPE '88
SUMP
ROCK SLIDE AND BERM '88
TERRACED AREA
DEER CREEK FAN
FAN ROAD SLOPES '89
TO UPPER BENCHES
DEER CREEK CANYON
TO HUNTINGTON POWER PLANT
EARTH FILL DAM
SEDIMENTATION POND
TRUCK LOADOUT
WEIGH BIN
CRUSHER STATION
TRANSFER TOWER
BREAKER STATION
COAL SURGE BIN
COAL STORAGE PAD
ELK CANYON
NORTH
LEGEND
WATER LINE
SEWER LINE
CULVERT
SURFACE DRAINAGE
CANYON DRAINAGE
INLET
DROP INLET
THRUST BLOCK
MANHOLE
DOWN SLOPE OF HILL
POWER LINE
POWER POLES
SOIL SAMPLE LOCATION
FUEL LINE
CULVERT (DISTURBED)
CULVERT (UNDISTURBED)
1994 VEGETATION MONITORING
MAP 1A
UTAH POWER AND LIGHT CO.
MINING DIVISION
DEER CREEK MINE
SURFACE-YARD MAP
KERRY LARSEN
LARRY J. GUYMON P.E.
1" = 100'
SEPTEMBER 19, 1979
DS202E