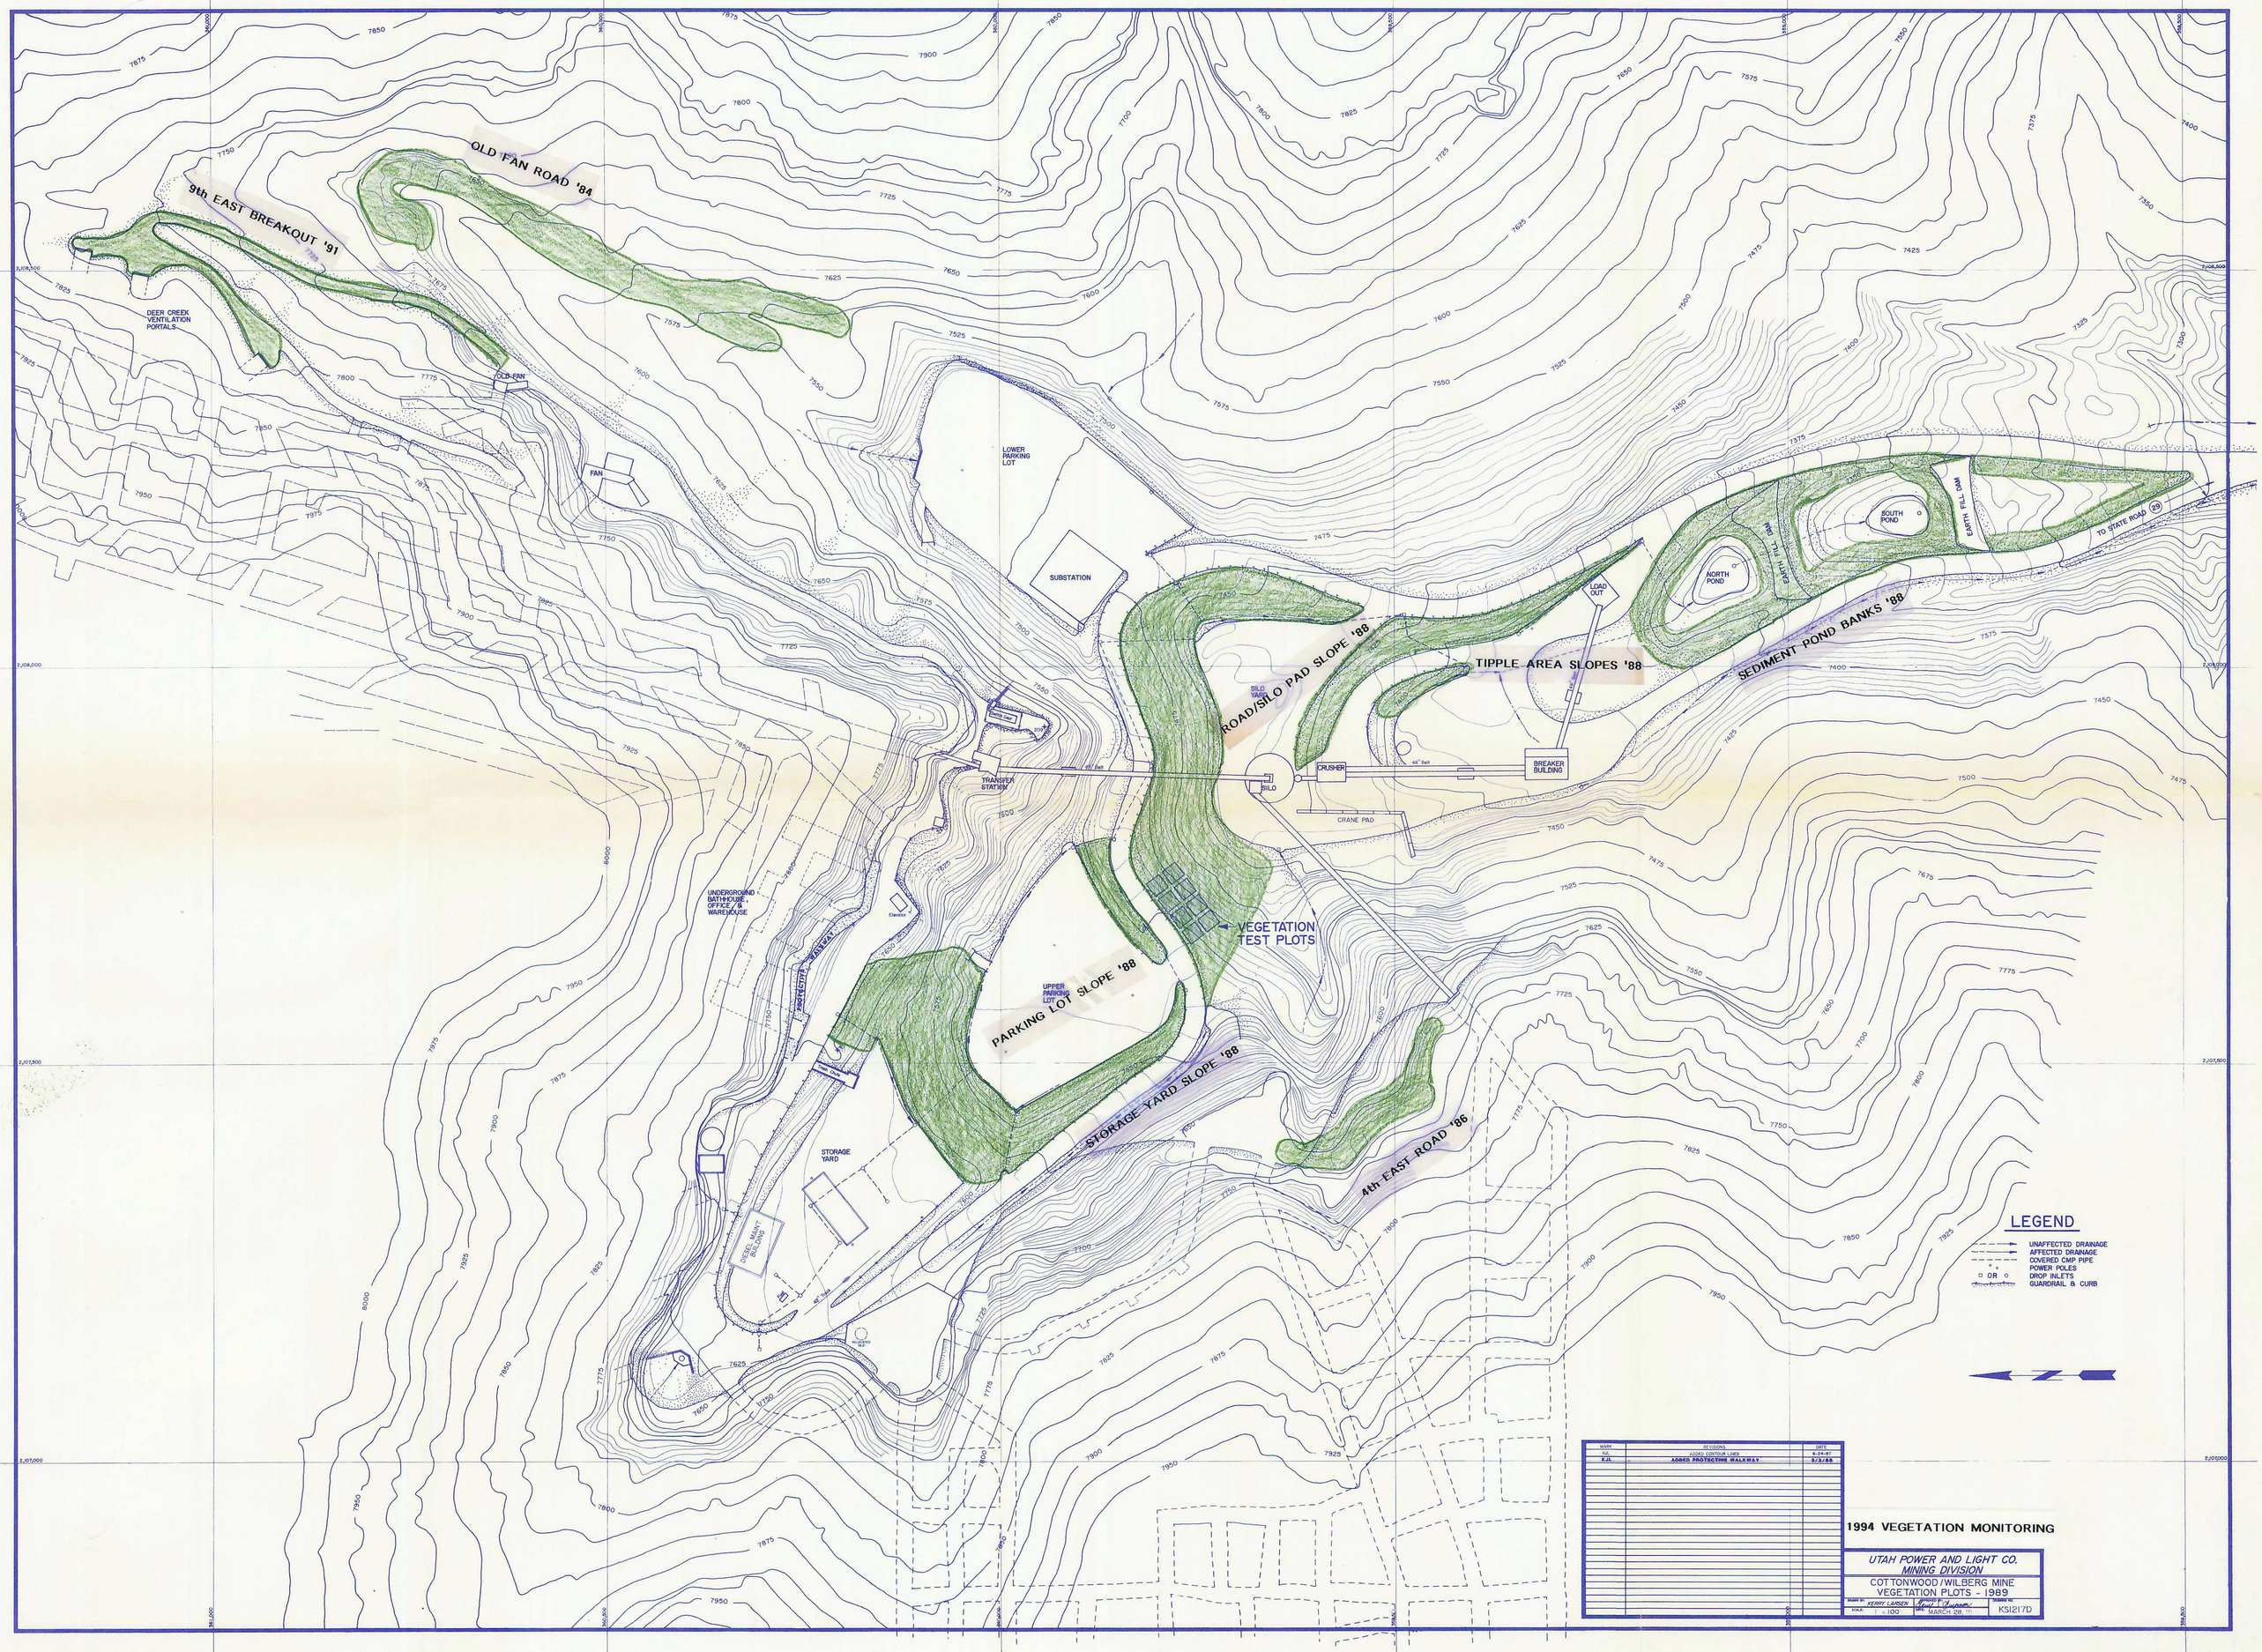

MARK	REVISIONS	DATE
KJL	ADDED CONTOUR LINES	6-24-87
KJL	ADDED PROTECTIVE WALKWAY	3/3/88

1994 VEGETATION MONITORING

UTAH POWER AND LIGHT CO.
MINING DIVISION

COTTONWOOD/WILBERG MINE
VEGETATION PLOTS - 1989

DRAWN BY: KERRY LARSEN	CHECKED BY: [signature]	DRAWING NO.	
SCALE: 1" = 100'	DATE: MARCH 28, 19[illegible]	KS1217D	