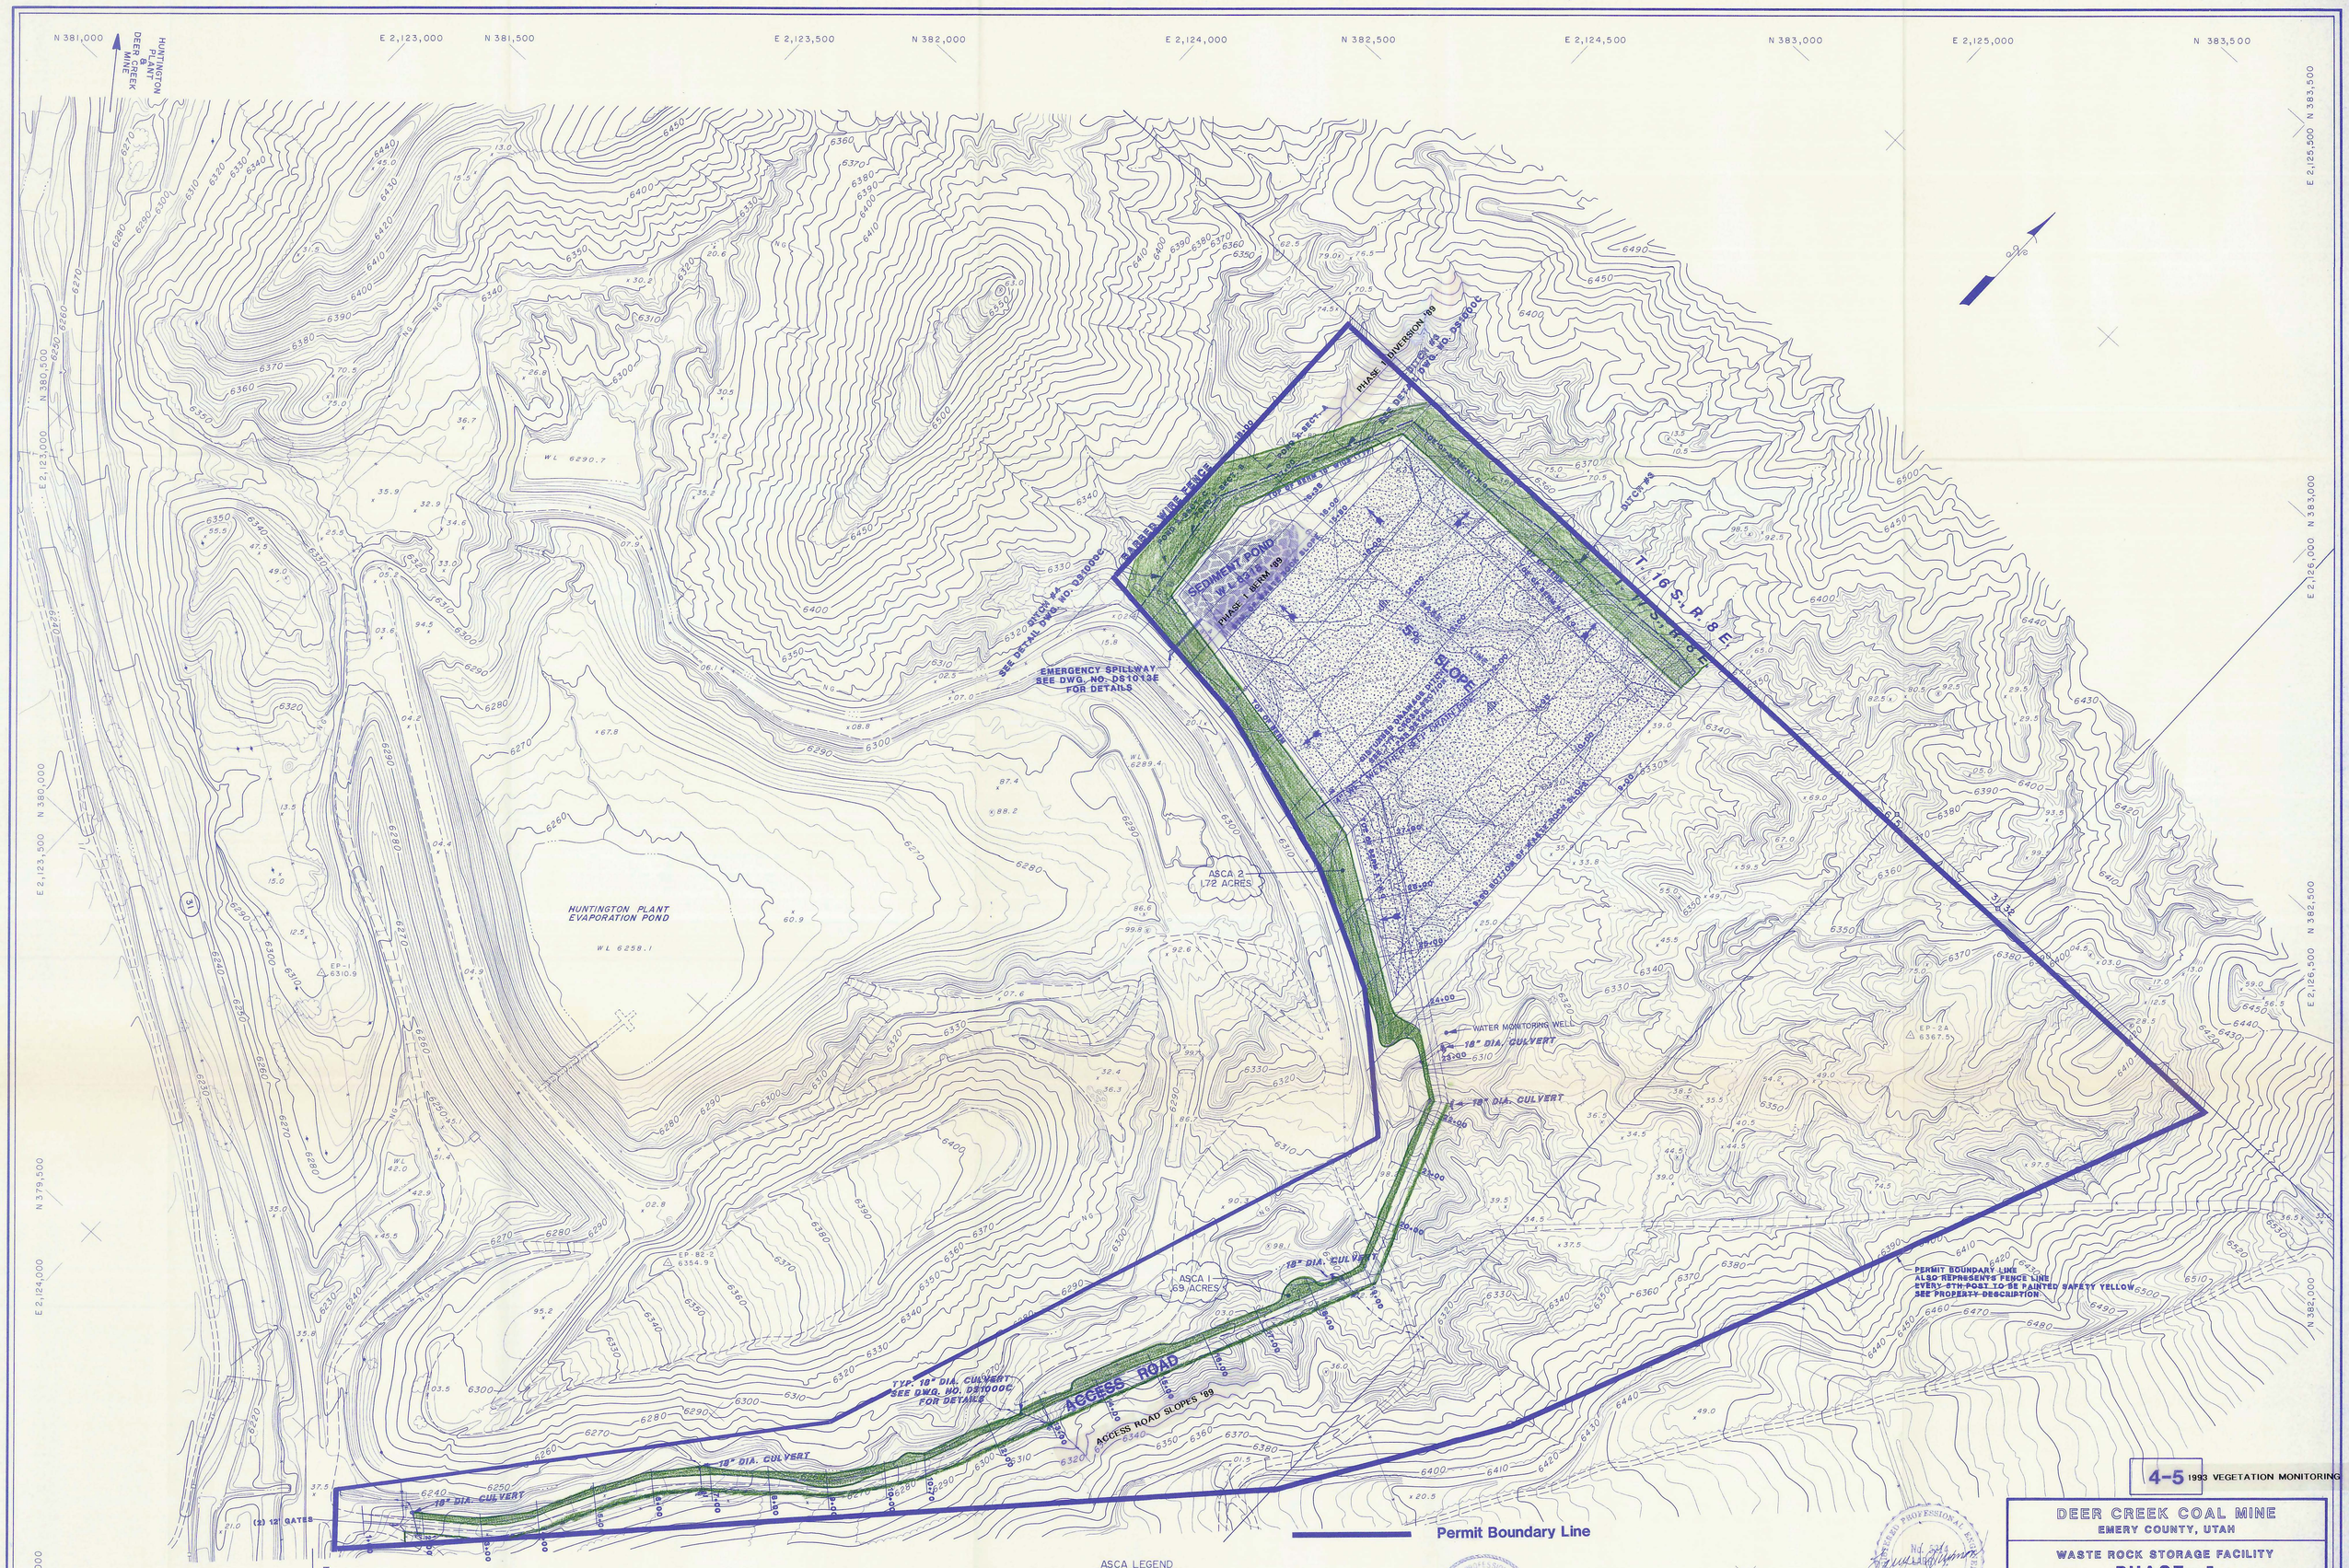

4-5 1993 VEGETATION MONITORING

ASCA LEGEND

ASCA 1 - ACCESS ROAD .69 ACRES

ASCA 2 - BERM OUTSLOPE 1.72 ACRES

CONTOUR INTERVAL 2'

DATE OF PHOTOGRAPHY NOV. 20, 1986

Topography Compiled By Photogrammetric Methods – INTERMOUNTAIN AERIAL SURVEYS, Salt Lake City, Utah - April 1987 - 8722

DATE	REVISIONS	BY	CHK.
1-22-91	ADDED 4" WET WEATHER SEEP DRAIN PIPE	KJL	
1-11-90	ADDED ASCA AREAS 1 & 2 AND ASCA LEGEND	KJL	
5-19-89	ADDED WATER MONITORING WELL	KJL	
12-6-88	REVISED PERMIT BOUNDARY LINE	KJL	
8-25-88	REVISED AREA BOUNDARY FENCE	JRG	
6-6-88	ADDED EMERGENCY SPILLWAY TO SEDIMENT POND	KJL	

REGISTERED PROFESSIONAL ENGINEER STATE OF UTAH May 1, 1992

REGISTERED PROFESSIONAL ENGINEER GUYMON 23 March 88 STATE OF UTAH

DEER CREEK COAL MINE
EMERY COUNTY, UTAH

WASTE ROCK STORAGE FACILITY
PHASE I

UTAH POWER & LIGHT COMPANY
MINING DIVISION HUNTINGTON, UTAH 84528

DRAWN BY: K. LARSEN	CHECKED BY:	DATE: MARCH 23, 1988
SCALE 0 100' 200'	SHEET NO. 1 of 1	DRAWING NUMBER CM-10778-DR