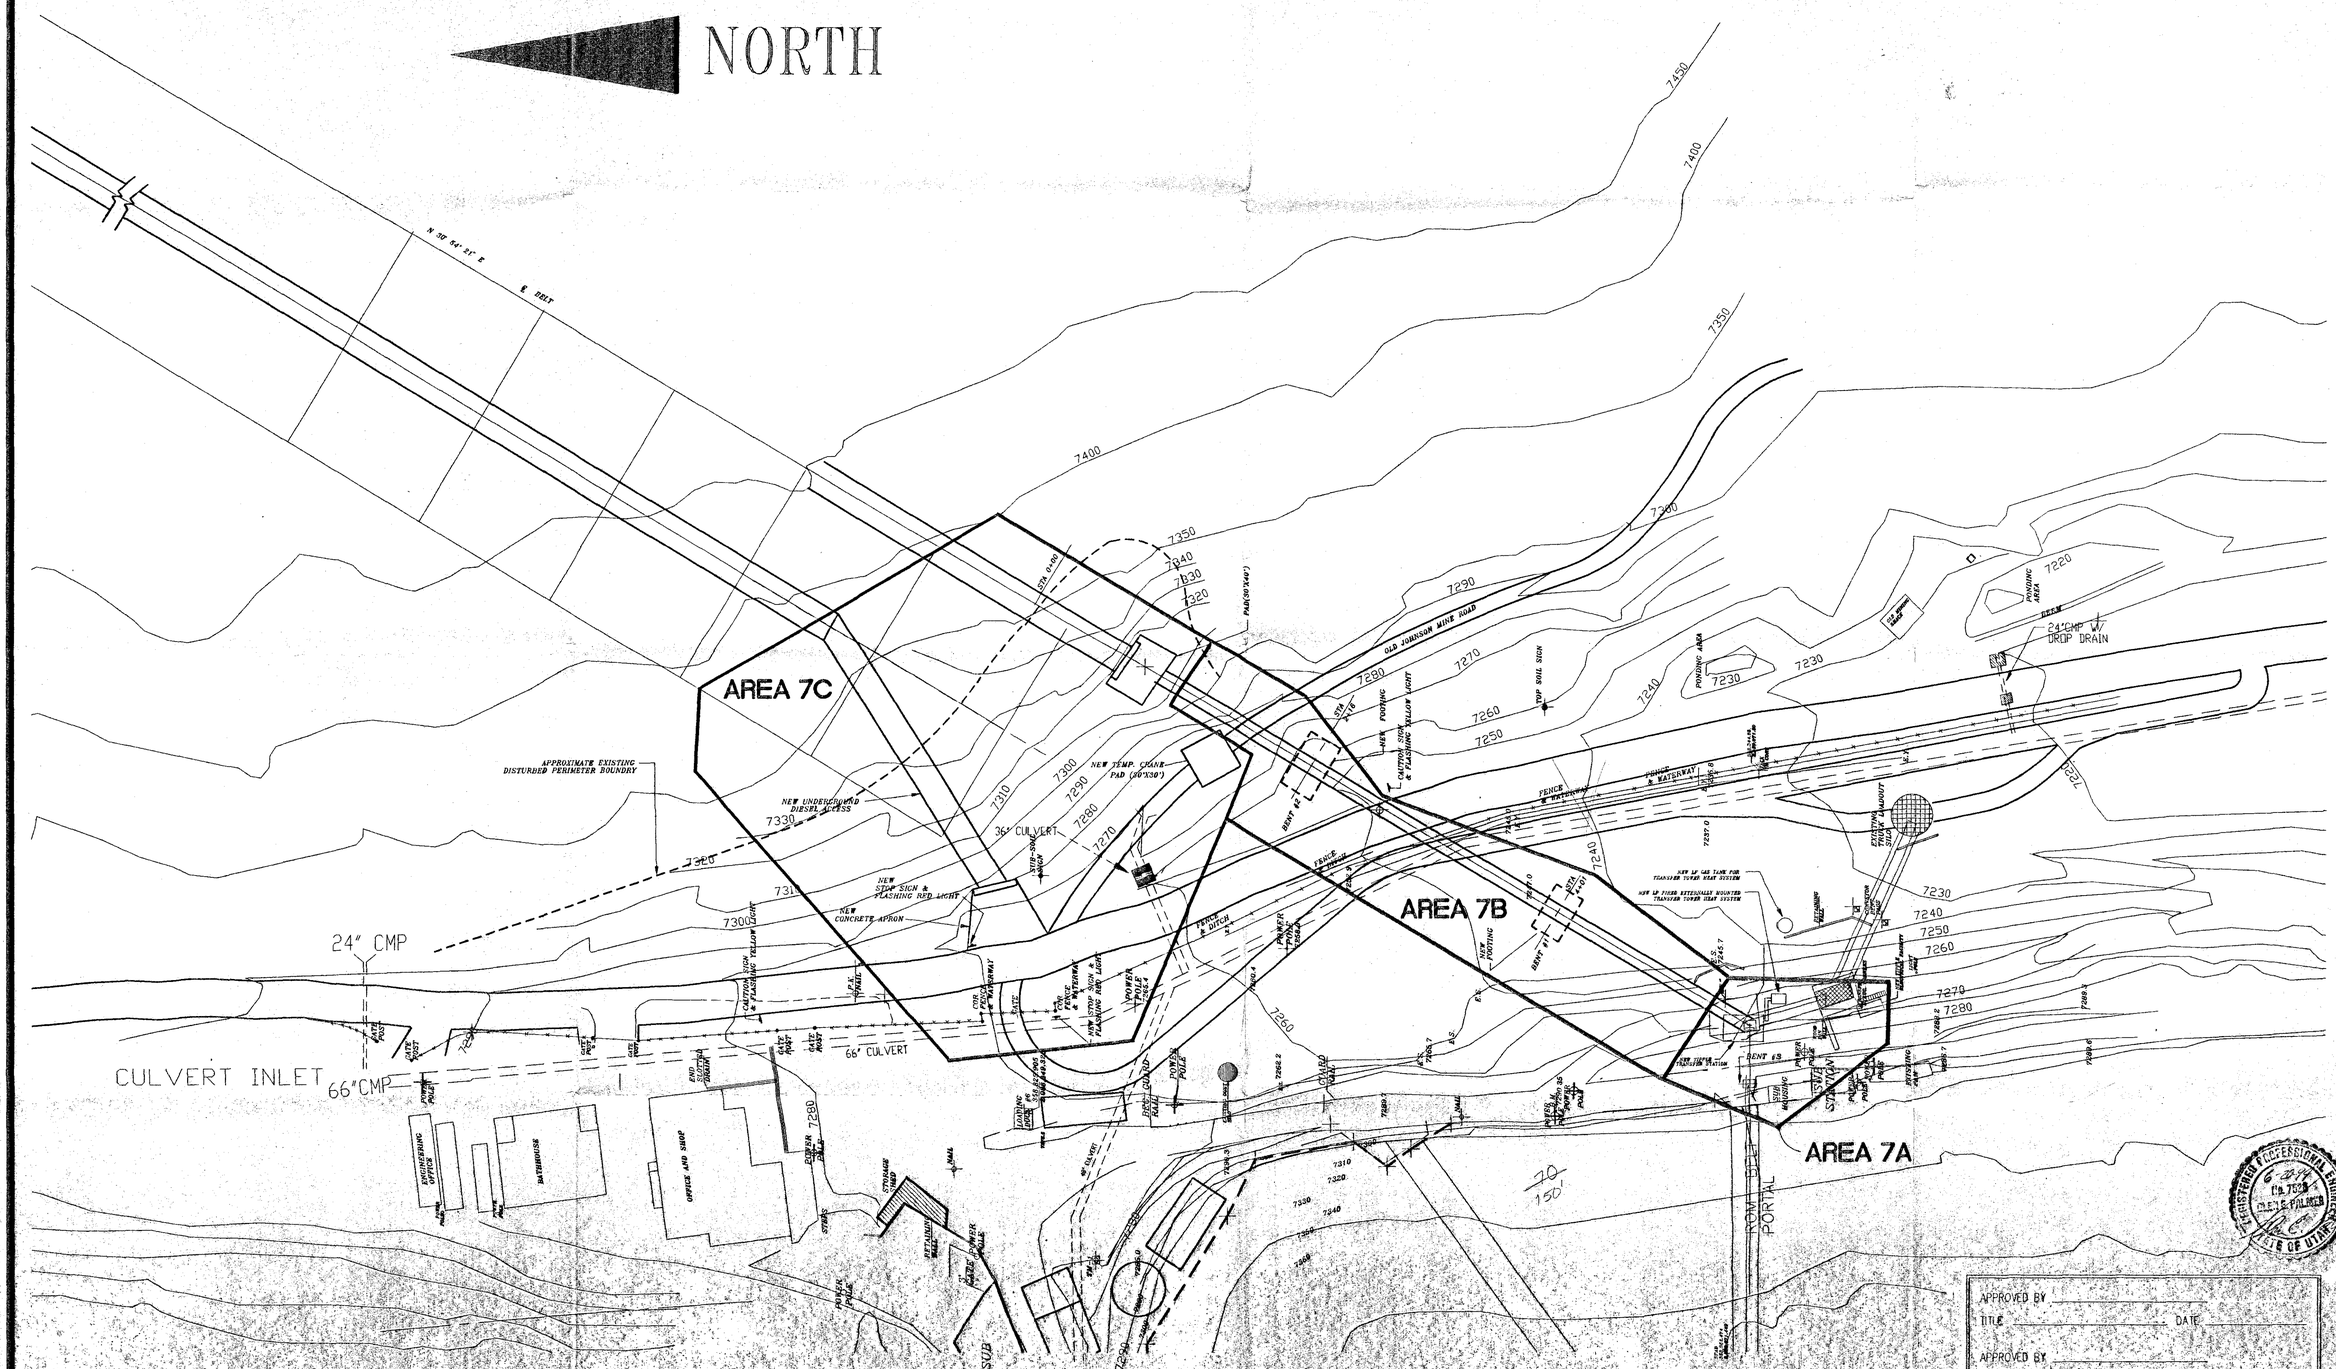

NOTE:
1. WORK THIS DWG WITH L-1 AND L-4

APPROVED BY _____
TITLE _____ DATE _____
APPROVED BY _____
TITLE _____ DATE _____
APPROVED BY _____
TITLE _____ DATE _____

JUN 20 1994

NO.	DATE	REVISIONS	BY
1	5/11/94	GENERAL REVISIONS	GG
2	6/13/94	GENERAL REVISIONS	GG
3			
4			

PALMER ENGINEERING & DEVELOPMENT, P.C.
Consulting Engineers
140 West 9000 South, Suite 4
Sandy, Utah 84070
(801) 561-2812 Fax(801)561-2813
32 East 100 South, Suite 201
St.George, Utah 84770
(801) 674-4146
A Professional Corporation

GENERAL SITE LAYOUT
TRAIL MOUNTAIN MINE
OVERLAND CONNECTION CONVEYOR
ENERGY WEST MINING COMPANY

DRAWN	G.G.
CHECKED	GEP
DATE	4/7/94
SCALE	1"=50'
JOB NO.	3222

GA-2

OF SHEETS