LEGEND

EXISTING CONTOUR

FINAL CONTOUR

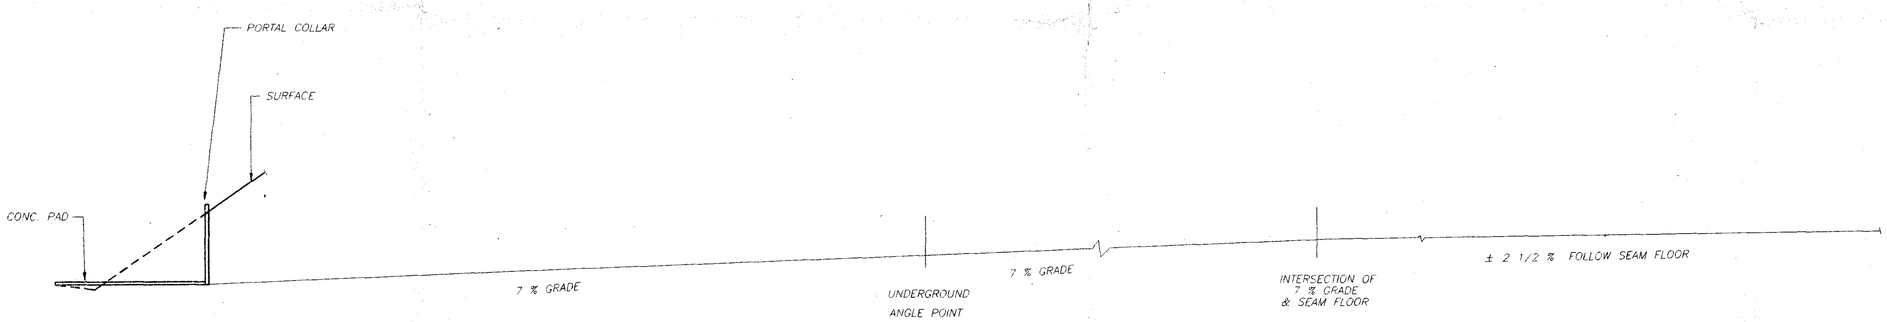

UNDERGROUND ROAD PROFILE

NO.	DATE	REVISIONS	BY
1	6-21-94	FOR SURFACE SUBMITTAL	
2			
3			
4			

PALMER ENGINEERING & DEVELOPMENT, P.C.
Consulting Engineers
140 West 9000 South, Suite 4,
Sandy, Utah 84070
(801) 561-2817 Fax (801) 561-2813
32 East 100 South, Suite 201
St. George, Utah 84770
(801) 674-4146
A Professional Corporation

UNDERGROUND ROAD PROFILE

TRAIL MOUNTAIN MINE
OVERLAND CONNECTION CONVEYOR
ENERGY WEST MINING COMPANY

REGISTERED PROFESSIONAL ENGINEER
9-13-94
No. 7520
GLEN E. PALMER
STATE OF UTAH

DRAWN	G.C.
CHECKED	GEP
DATE	4/7/94
SCALE	1"=20'
JOB NO.	3222

L-9

OF SHEETS

APPROVED BY _____
TITLE _____ DATE _____
APPROVED BY _____
TITLE _____ DATE _____
APPROVED BY _____
TITLE _____ DATE _____

JUN 30 1994