0005

ENERGY WEST Mining Co.
PO Box 310
Huntington, Utah 84528

November 29, 1995

RECEIVED
DEC - 4 1995
DIVISION OF OIL
GAS & MINING

Mr. Rex Funk
Supervisor
Emery County Road Department
P.O. Box 889
Castle Dale, Utah 84513

RE: ROADWAY ENCROACHMENT PERMIT APPLICATION, COTTONWOOD CANYON ROAD #506, TRAIL MOUNTAIN MINE, TEMPORARY AUTOMOBILE PARKING

Dear Mr. Funk:

PacifiCorp, by and through its wholly-owned subsidiary, Energy West Mining Company ("Energy West") as mine operator, hereby submits an application for a permit to encroach upon the Cottonwood Canyon Road #506, for the purpose of temporarily parking automobiles along the shoulder of said county road.

The encroachment will involve parking several Trail Mountain Mine employee's automobiles along the eastern shoulder of the county road, at the location shown on the enclosed drawing. The requested time frame for the encroachment will extend from December 1, 1995 until February 1, 1996.

You are aware of recent work schedule changes ("flex scheduling") implemented at the Trail Mountain Mine. This, in addition to recent paving of the parking lot, has resulted in an overflow of vehicles from the parking lot onto the county road. All changes associated with flex scheduling will be finalized by February 1, 1996; thus, allowing Trail Mountain Mine employees to establish car pools to lessen the congestion in the parking lot.

PacifiCorp, by and through its subsidiary Energy West, at its own cost, will repair or be responsible for repair of any damage to the county road or right-of-way, caused by Energy West or its employees associated with the temporary parking.

Huntington Office:
(801) 687-9821
Fax (801) 687-2695
Purchasing Fax (801) 687-9092

Deer Creek Mine:
(801) 381-2317
Fax (801) 381-2285

Cottonwood Mine:
(801) 748-2319
Fax (801) 748-2380

Applicant desires to implement the project by approximately December 1, 1995; therefore, your early attention to this request is appreciated.

If you have questions regarding this matter, please call me at (801) 687-4722.

Sincerely,

Val Payne
Sr. Environmental Engineer

Enclosures

cc: C. Chiaretta (TMTN)
J. DeFreest (USFS)
B. Malencik (DOGM)
M. Moon (TMTN)
C. Pollastro
File

RECEIVED
DEC - 4 1995
DIVISION OF OIL
GAS & MINING PRICE UTAH

Applicant: ENERGY WEST MINING CO.

Address: P.O. BOX 310

HUNTINGTON, UT. 84528

Phone: (801) 687-4722.

RECEIVED

DEC - 4 [redacted]

GAS & MINING PRICE UTAH

ROADWAY ENCROACHMENT APPLICATION

ENERGY WEST MINING COMPANY (Applicant) hereby applies for a permit to encroach upon a roadway within Emery County known as EMERY COUNTY ROAD 00506, COTTONWOOD CANYON

for the purpose of TEMPORARY PARKING OF AUTOMOBILES

Said encroachment is proposed at the following location upon said roadway: PORTIONS OF COUNTY ROAD ADJACENT TO TRAIL MTN. MINE FACILITIES AREA AS INDICATED ON ATTACHED DRAWING TMS1362D and is described as PARALLEL PARKING AUTOMOBILES ALONG EAST SHOULDER OF ROAD.

Applicant proposes work to begin on DEC. 1, 1995 and to be completed on or before FEB. 1, 1996. A processing fee of $10 is tendered with this Application. Applicant agrees to comply with all laws, ordinances and regulations of all governmental agencies, including, but not limited to Emery County, as well as instructions of the Emery County Road Department Supervisor or his indicated representative.

* Fees in the amount of _____ and a bond in the amount of _____ be in force for a period of _____ years, are hereby tendered, or will be tendered before a Permit is issued.

DATED this _____ day of _____, 19 _____.

Val Payne VAL PAYNE

(Applicant)

SR. ENVIRONMENTAL ENGINEER

Title

* FEES AND BOND REQUESTED WAIVED IN-LIEU-OF LETTER OF MAINTENANCE RESPONSIBILITY.

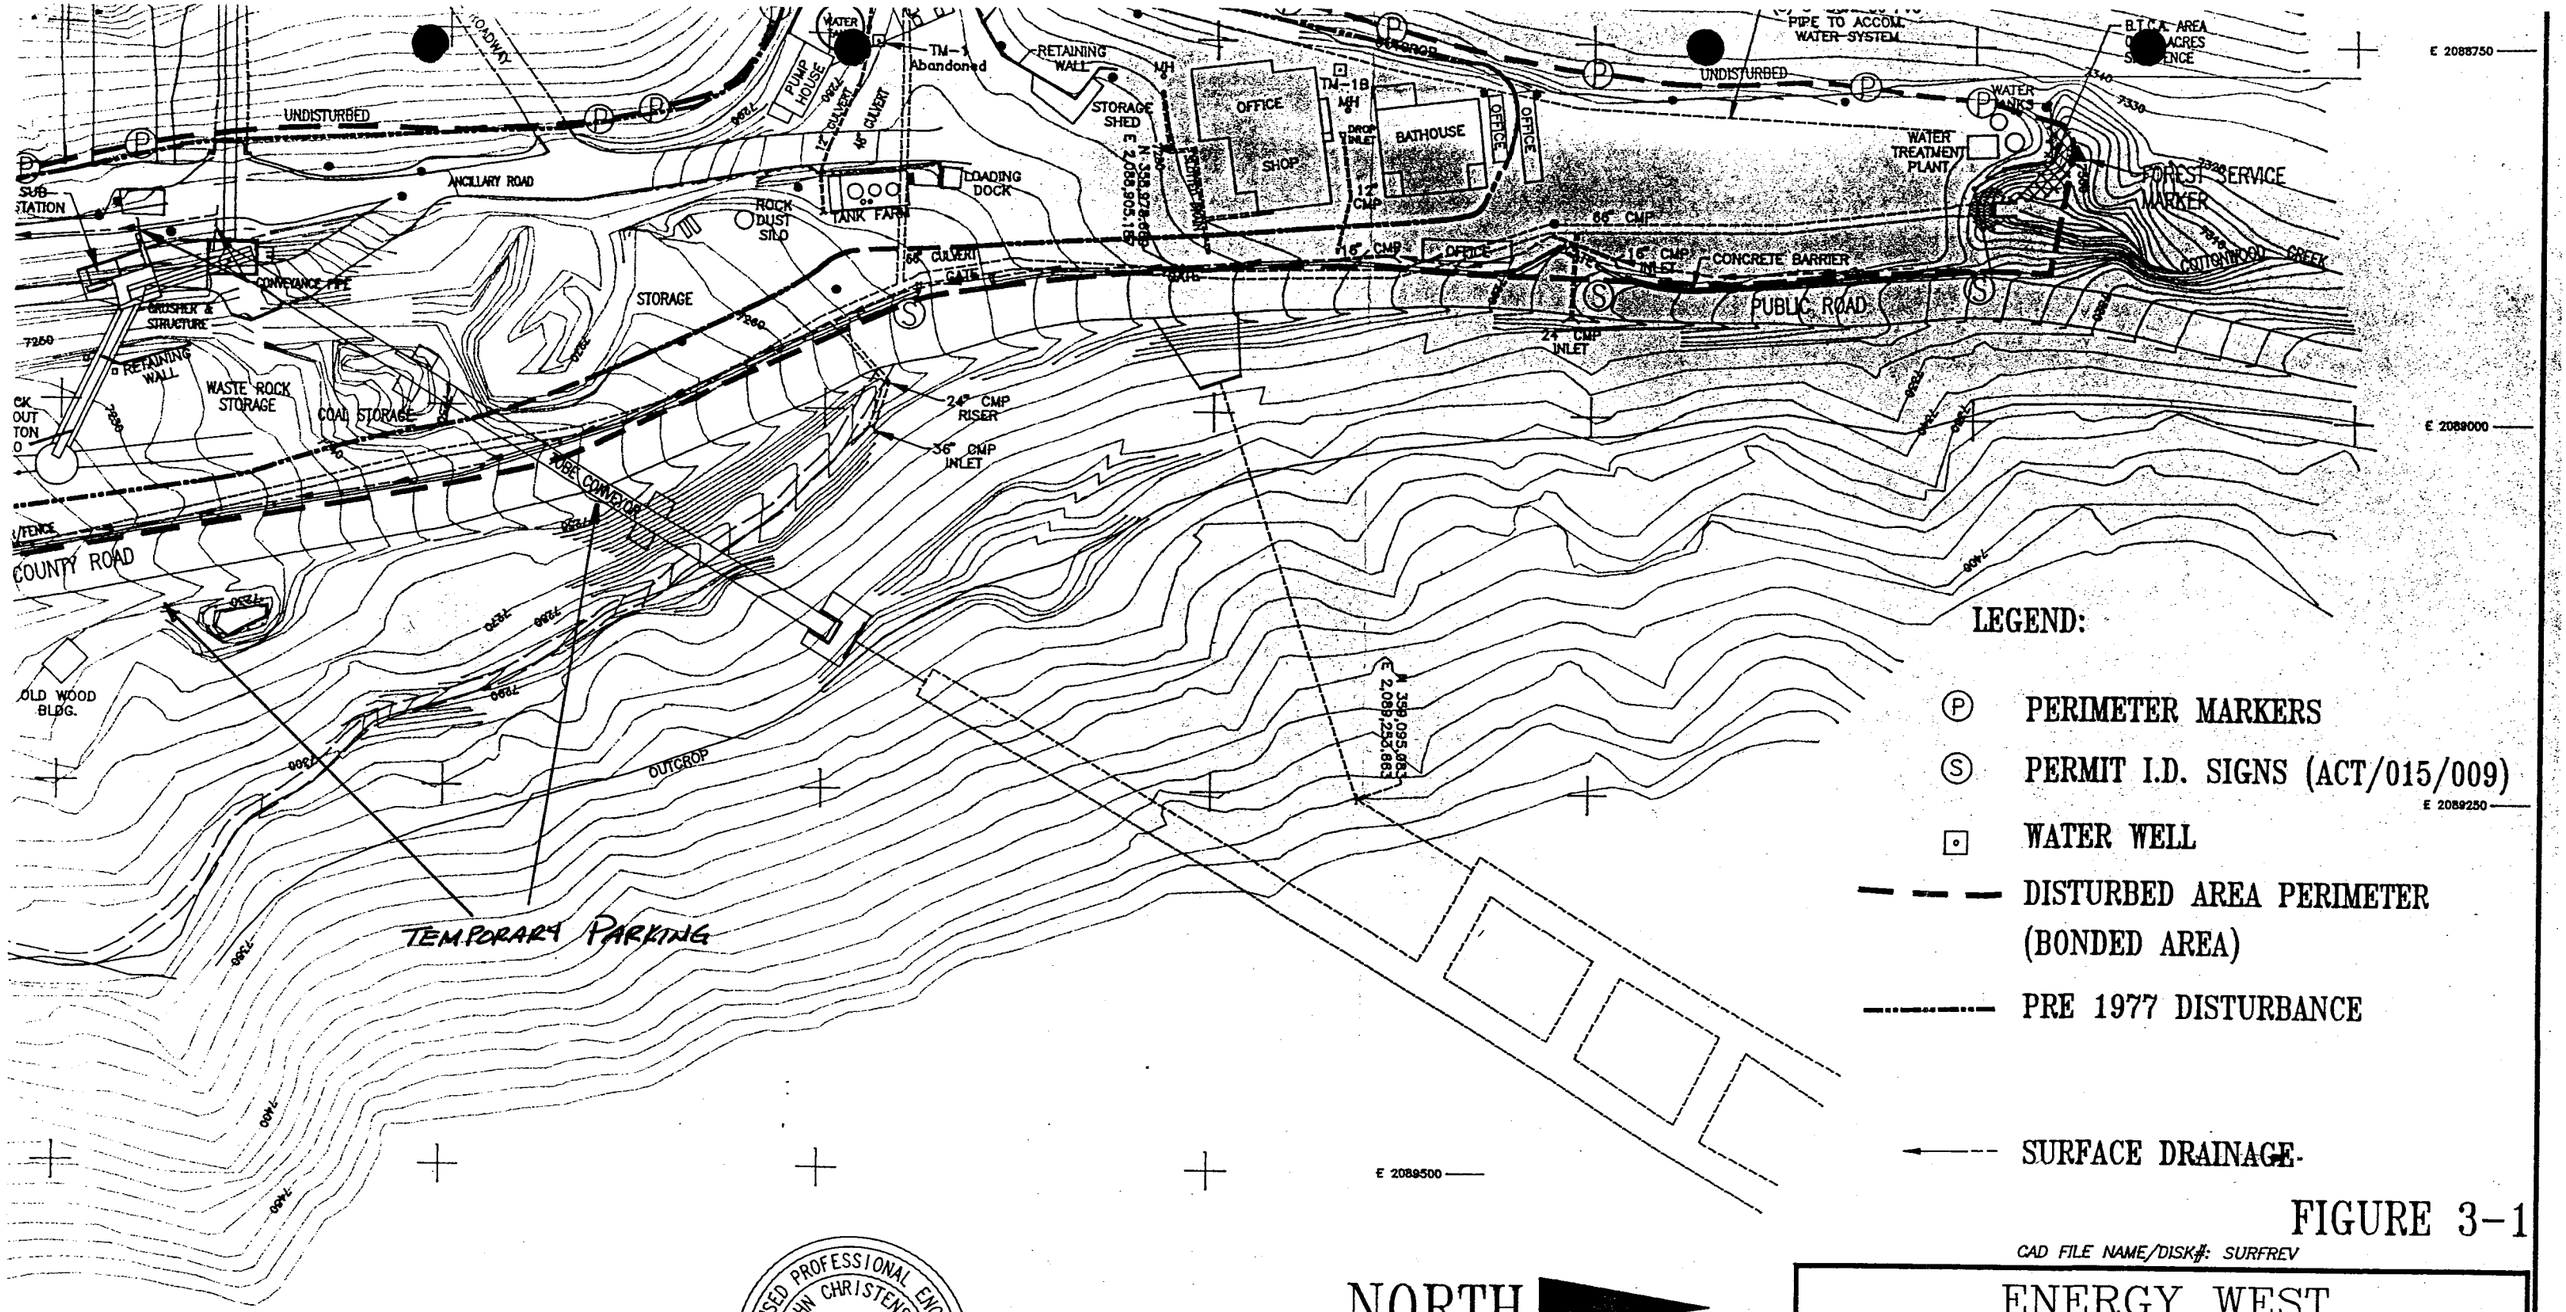

FIGURE 3-1

CAD FILE NAME/DISK#: SURFREV

LICENSED PROFESSIONAL ENGINEER
JOHN CHRISTENSEN
No. 165651
STATE OF UTAH

I DO HEREBY CERTIFY THAT I AM A REGISTERED ENGINEER IN THE STATE OF UTAH AND DO ALSO CERTIFY THAT THE REVISIONS ON THIS MAP SINCE SEPT. 30, 1992 TO BE TRUE AND CORRECT TO THE BEST OF MY KNOWLEDGE.

JOHN CHRISTENSEN P.E. 165651 DATE 2/20/95

DATE	REVISIONS	BY
2-20-95	REVISED TO REFLECT CURRENT CONDITIONS	KJL

ENERGY WEST
MINING COMPANY
HUNTINGTON, UTAH 84528

TRAIL MOUNTAIN MINE
SURFACE FACILITIES

DRAWN BY:	K. LARSEN	DRAWING #:	TMS1362D
SCALE:	1"=100'		
DATE:	10/01/90	SHEET 1 OF 1	REV