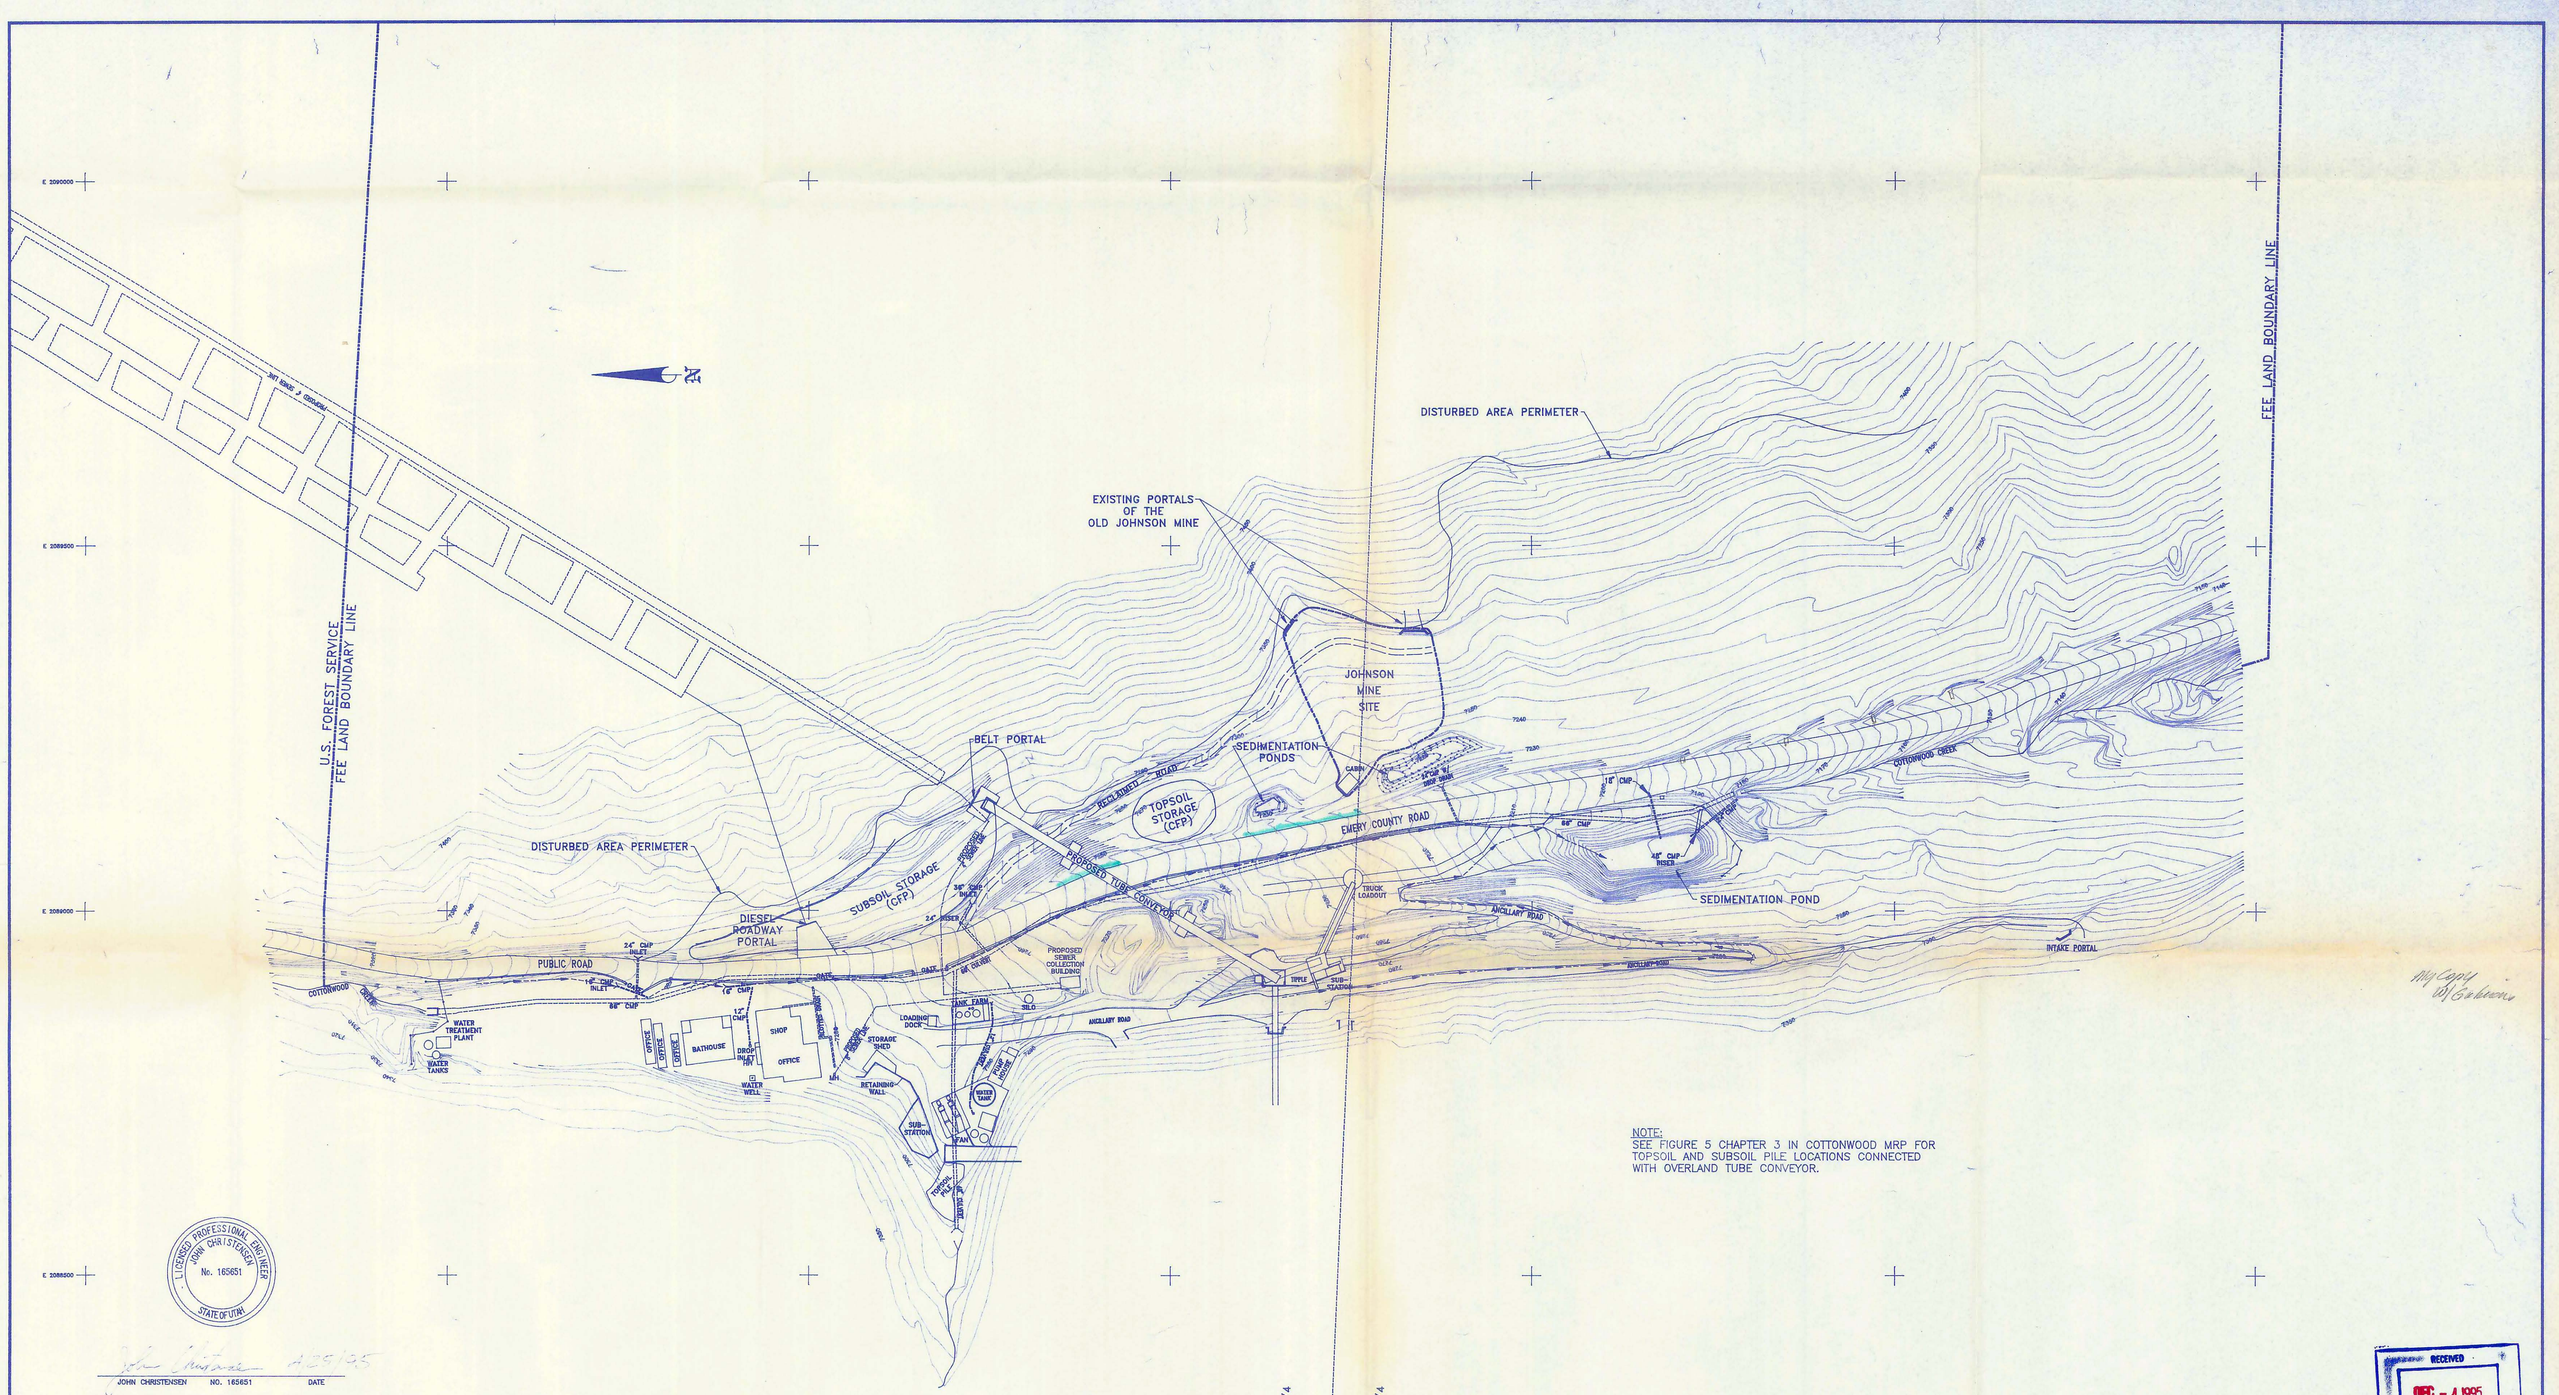

NOTE:
SEE FIGURE 5 CHAPTER 3 IN COTTONWOOD MRP FOR TOPSOIL AND SUBSOIL PILE LOCATIONS CONNECTED WITH OVERLAND TUBE CONVEYOR.

LICENSED PROFESSIONAL ENGINEER
JOHN CHRISTENSEN
No. 165651
STATE OF UTAH

John Christensen 4/29/95
JOHN CHRISTENSEN NO. 165651 DATE

I JOHN CHRISTENSEN BEING A REGISTERED PROFESSIONAL ENGINEER IN THE STATE OF UTAH, DO HEREBY CERTIFY THAT THE INFORMATION CONTAINED ON THIS DRAWING IS TRUE AND ACCURATE TO THE BEST OF MY KNOWLEDGE AND BELIEF.

RECEIVED
DEC - 4 1995
DIVISION OF OIL GAS & MINING PRICE UTAH

CAD FILE NAME/DISK#: CPSITE **PLATE 3-16A**

ENERGY WEST
MINING COMPANY
HUNTINGTON, UTAH 84528

COTTONWOOD MINE
COTTONWOOD FAN PORTAL
SURFACE FACILITIES MAP

DATE	REVISIONS	BY	CHK
4-24-95	ADDED JOHNSON MINE SITE	KJL	

DRAWN BY: K. LARSEN
SCALE: 1"=100'
DATE: DEC. 27, 1994
DRAWING #: CM-10892-CP
SHEET 1 OF 1
REV.