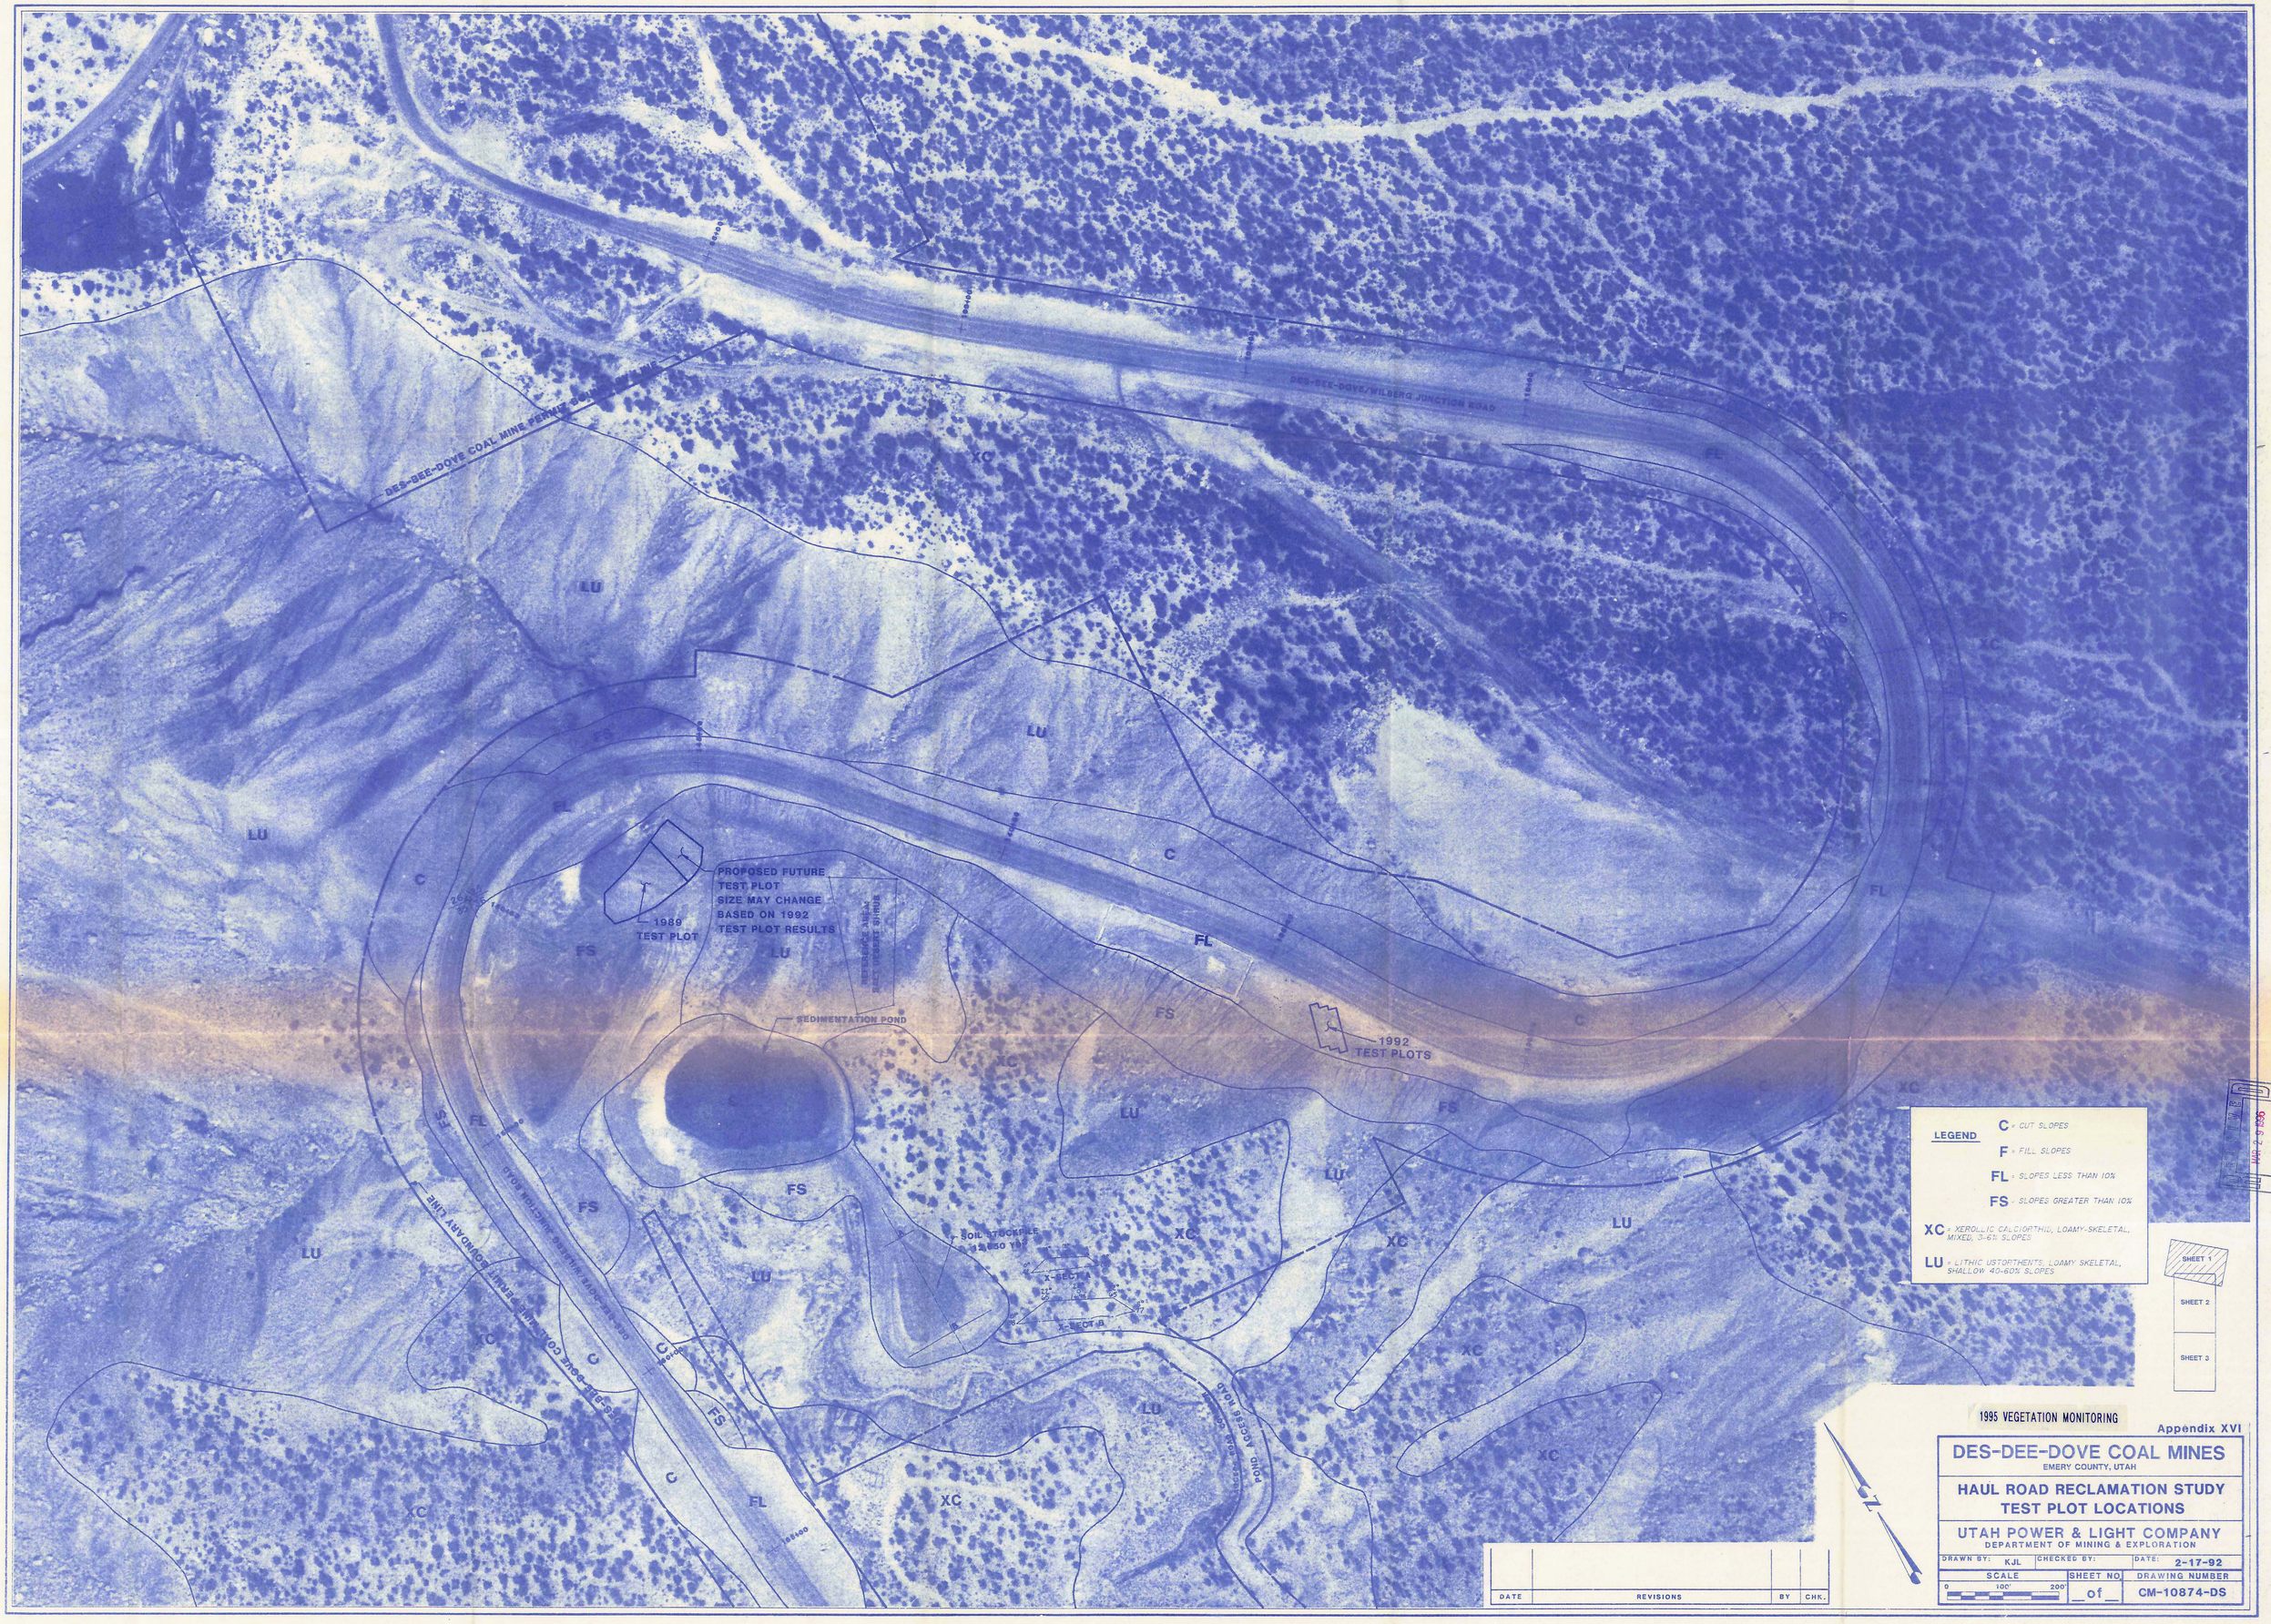
DES-BEE-DOVE COAL MINE PERMIT BOUNDARY LINE
DES-BEE-DOVE/WILBERG JUNCTION ROAD
PROPOSED FUTURE TEST PLOT SIZE MAY CHANGE BASED ON 1992 TEST PLOT RESULTS
1989 TEST PLOT
SEDIMENTATION POND
1992 TEST PLOTS
SOIL STOCKPILE
X-SECT A
X-SECT B
POND ACCESS ROAD
LU
FS
FL
C
XC
LEGEND
C = CUT SLOPES
F = FILL SLOPES
FL = SLOPES LESS THAN 10%
FS = SLOPES GREATER THAN 10%
XC = XEROLLIC CALCIORTHID, LOAMY-SKELETAL, MIXED, 3-6% SLOPES
LU = LITHIC USTORTHENTS, LOAMY SKELETAL, SHALLOW 40-60% SLOPES
SHEET 1
SHEET 2
SHEET 3
N
DATE
REVISIONS
BY
CHK.
1995 VEGETATION MONITORING
Appendix XVI
DES-DEE-DOVE COAL MINES
EMERY COUNTY, UTAH
HAUL ROAD RECLAMATION STUDY
TEST PLOT LOCATIONS
UTAH POWER & LIGHT COMPANY
DEPARTMENT OF MINING & EXPLORATION
DRAWN BY: KJL
CHECKED BY:
DATE: 2-17-92
SCALE
0 100' 200'
SHEET NO. of
DRAWING NUMBER CM-10874-DS
DIV OF OIL, GAS & MINING