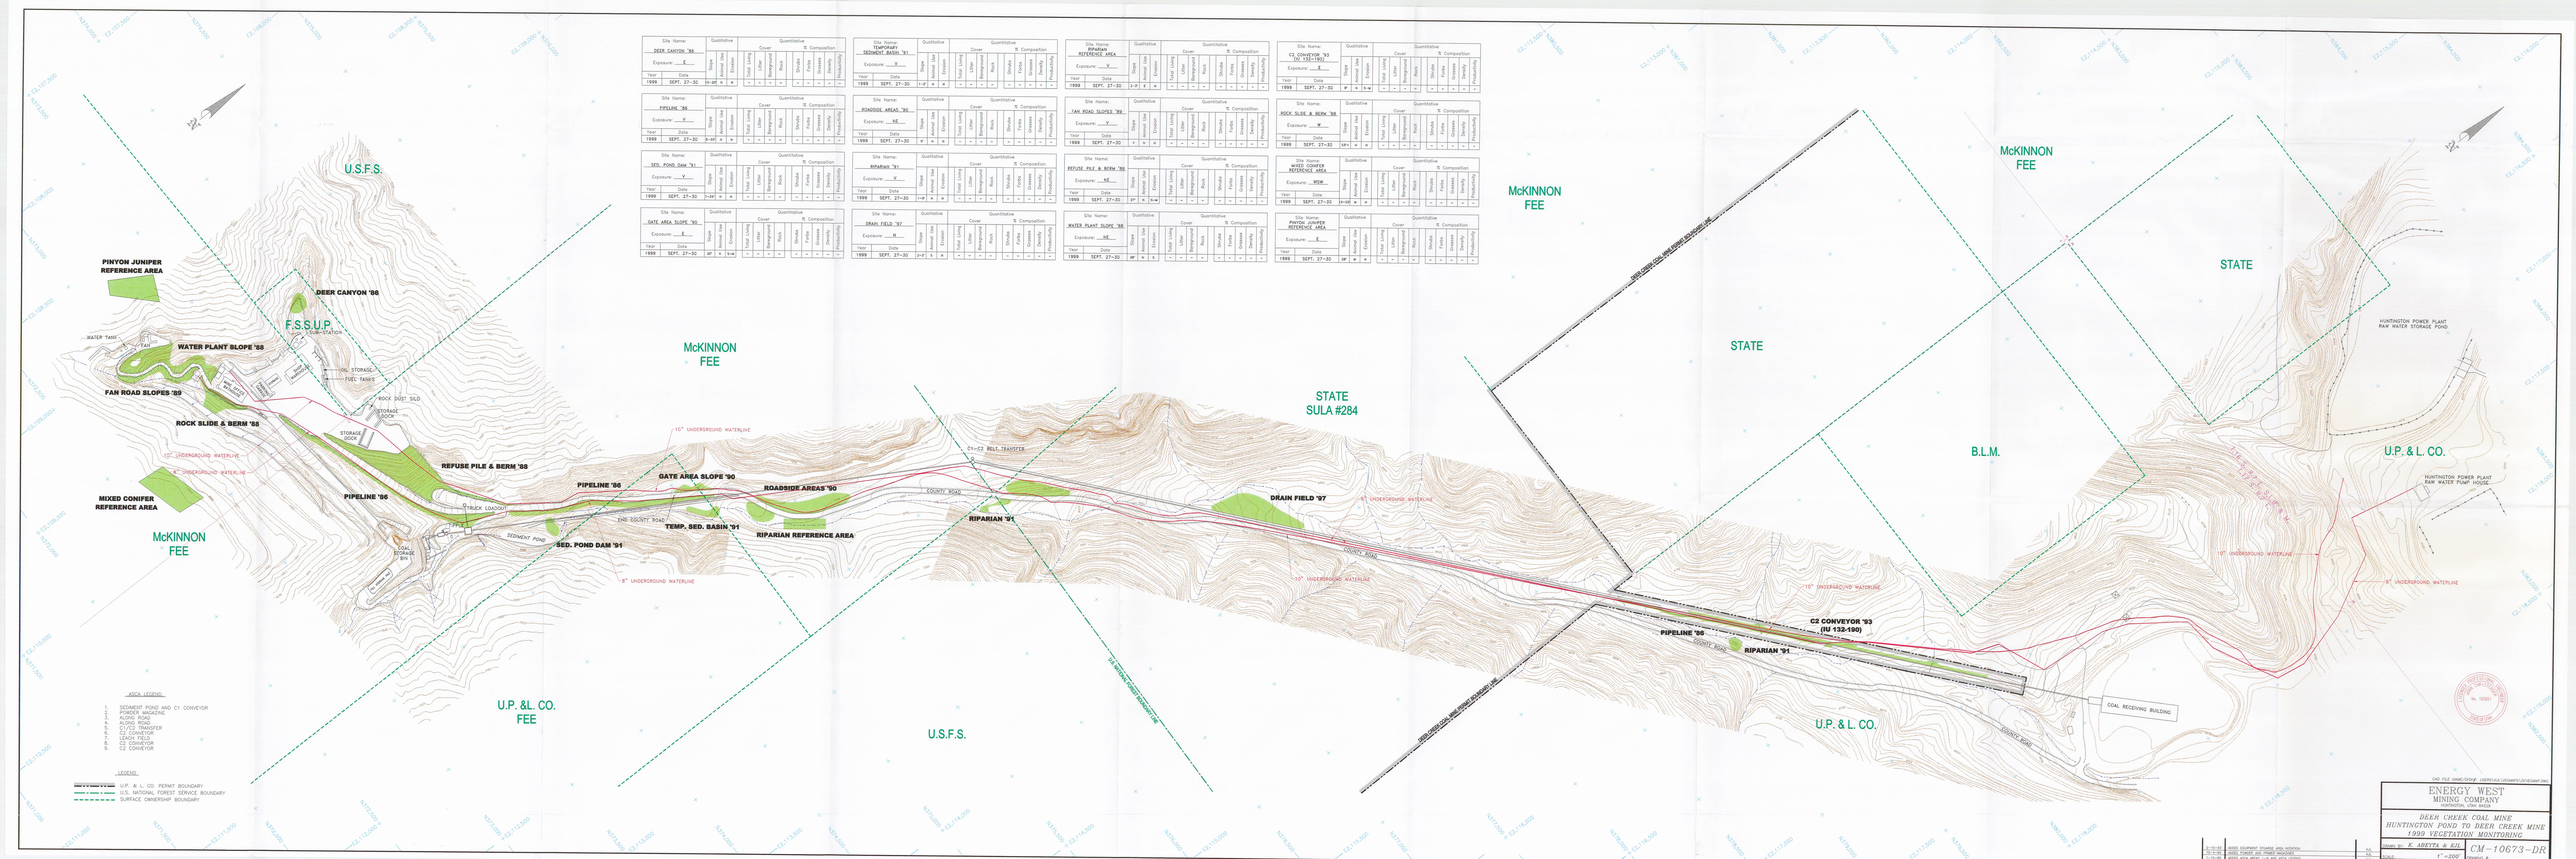
Site Name: DEER CANYON '86
Exposure: E
Year 1999 Date SEPT. 27-30
Site Name: PIPELINE '86
Exposure: V
Year 1999 Date SEPT. 27-30
Site Name: SED. POND DAM '91
Exposure: V
Year 1999 Date SEPT. 27-30
Site Name: GATE AREA SLOPE '90
Exposure: E
Year 1999 Date SEPT. 27-30
Site Name: TEMPORARY SEDIMENT BASIN '91
Exposure: V
Year 1999 Date SEPT. 27-30
Site Name: RIPARIAN REFERENCE AREA
Exposure: V
Year 1999 Date SEPT. 27-30
Site Name: RIPARIAN '91
Exposure: NE
Year 1999 Date SEPT. 27-30
Site Name: DRAIN FIELD '97
Exposure: N
Year 1999 Date SEPT. 27-30
Site Name: FAN ROAD SLOPES '89
Exposure: V
Year 1999 Date SEPT. 27-30
Site Name: REFUSE PILE & BERM '88
Exposure: NE
Year 1999 Date SEPT. 27-30
Site Name: WATER PLANT SLOPE '88
Exposure: NE
Year 1999 Date SEPT. 27-30
Site Name: C2 CONVEYOR '93 (IU 132-190)
Exposure: E
Year 1999 Date SEPT. 27-30
Site Name: ROCK SLIDE & BERM '88
Exposure: W
Year 1999 Date SEPT. 27-30
Site Name: MIXED CONIFER REFERENCE AREA
Exposure: NEW
Year 1999 Date SEPT. 27-30
Site Name: PINYON JUNIPER REFERENCE AREA
Exposure: E
Year 1999 Date SEPT. 27-30
Qualitative
Quantitative
% Composition
Cover
Slope
Aerial Use
Erosion
Total Living
Litter
Bare Ground
Rock
Shrubs
Forbs
Grasses
Density
Productivity
U.S.F.S.
PINYON JUNIPER REFERENCE AREA
DEER CANYON '86
F.S.S.U.P.
WATER TANK
WATER PLANT SLOPE '88
FAN ROAD SLOPES '89
ROCK SLIDE & BERM '88
MIXED CONIFER REFERENCE AREA
McKINNON FEE
OIL STORAGE
FUEL TANKS
ROCK DUST SILO
STORAGE DOOR
REFUSE PILE & BERM '88
PIPELINE '86
TRUCK LOADOUT
COAL CRUSHER BIN
SEDIMENT POND
SED. POND DAM '91
TEMP. SED. BASIN '91
GATE AREA SLOPE '90
PIPELINE '86
ROADSIDE AREAS '90
RIPARIAN REFERENCE AREA
10" UNDERGROUND WATERLINE
8" UNDERGROUND WATERLINE
C1 CONVEYOR
C2 CONVEYOR
END COUNTY ROAD
COUNTY ROAD
U.P. &L. CO. FEE
U.S.F.S.
U.S. NATIONAL FOREST BOUNDARY
RIPARIAN '91
DRAIN FIELD '97
STATE SULA #284
McKINNON FEE
STATE
B.L.M.
U.P. & L. CO.
HUNTINGTON POWER PLANT RAW WATER STORAGE POND
HUNTINGTON POWER PLANT RAW WATER PUMP HOUSE
C2 CONVEYOR '93 (IU 132-190)
PIPELINE '86
COAL RECEIVING BUILDING
ASCA LEGEND:
1. SEDIMENT POND AND C1 CONVEYOR
2. POWDER MAGAZINE
3. ALONG ROAD
4. ALONG ROAD
5. C1 / C2 TRANSFER
6. C2 CONVEYOR
7. LEACH FIELD
8. C2 CONVEYOR
9. C2 CONVEYOR
LEGEND:
U.P. & L. CO. PERMIT BOUNDARY
U.S. NATIONAL FOREST SERVICE BOUNDARY
SURFACE OWNERSHIP BOUNDARY
CAD FILE NAME/DISK#: I:\ENTITLE\1CM\ENERGY.DWG
ENERGY WEST MINING COMPANY
HUNTINGTON, EMERY, UTAH
DEER CREEK COAL MINE
HUNTINGTON POND TO DEER CREEK MINE
1999 VEGETATION MONITORING
DRAWN BY: K. ABETTA & K.H.
SCALE: 1"=100'
CM-10673-DR