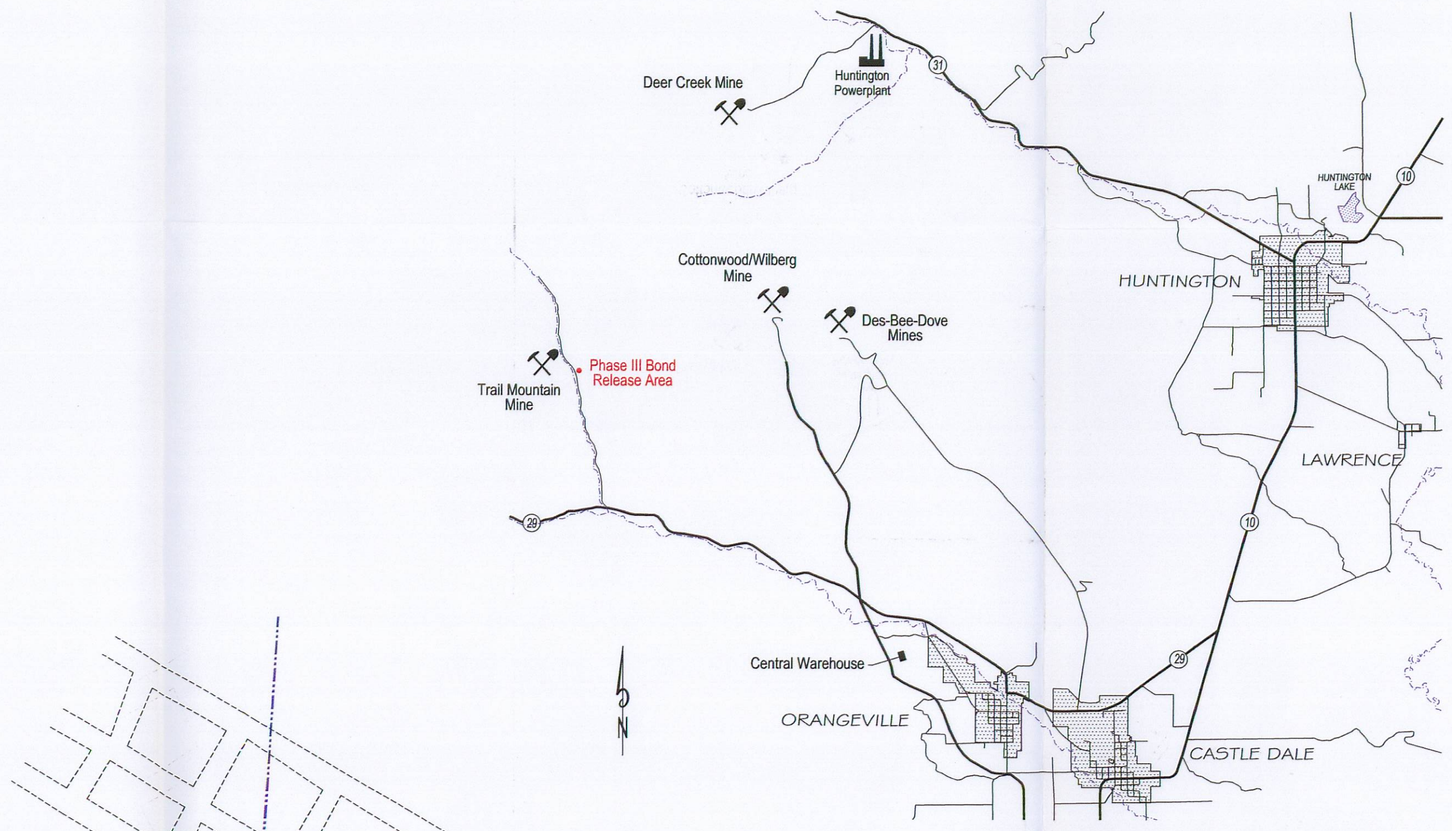

LEGEND

- INTERIM REVEGETATED AREA
- FINAL REVEGETATED AREA 1998
- FINAL REVEGETATED AREA 1981
- BONDING APPLICATION PHASE III
- SEEP/POSSIBLE FRENCH DRAIN
- CFP DISTURBED AREA PERIMETER
- PERIMETER OF OLD JOHNSON MINE SITE

U.S. FOREST SERVICE
FEE LAND BOUNDARY LINE

DISTURBED AREA PERIMETER

UNDISTURBED DITCH

TERRACE 4A

TERRACE 4

TERRACE 3

TERRACE 2

TERRACE 1

FRENCH DRAINS

7.47 Acres

DISTURBED AREA PERIMETER

PINYON JUNIPER VEGETATIONAL REFERENCE AREA

EXISTING PORTALS OF THE OLD JOHNSON MINE

DISTURBED AREA PERIMETER

JOHNSON MINE SITE UNDISTURBED

SEDIMENTATION BASINS (RECLAIMED JULY 2002)

ROCK CAVITY STORAGE AREA

OUT-HOUSE

CABIN

DITCH DD4

REVEGETATED AREA

1.86 Acres

PORTAL SEAL

EMERY COUNTY ROAD

DISTURBED AREA PERIMETER

SUBSOIL STORAGE

PORTAL SEAL

TUBE CONVEYOR

6" PVC DISCHARGE LINE

24" CMP INLET

METERING MANHOLE

PUBLIC ROAD

COTTONWOOD CREEK

COTTONWOOD CREEK

48" CMP

54" CMP

E 2088000

E 2088500

N 358500

N 359000

N 359500

N 360000

N 360500

N 361000

NE 1/4 SE 1/4

25

NW 1/4 SW 1/4

CAD FILE NAME/DISK#: KS1897D

ENERGY WEST MINING COMPANY
A SUBSIDIARY OF PACIFICORP

COTTONWOOD FAN PORTAL SURFACE FACILITES MAP PHASE III BOND RELEASE

DRAWN BY:	K. LARSEN	KS1897D	
SCALE:	1" =100'	DRAWING #:	
DATE:	JULY 28, 2010	SHEET 1 OF 1	REV.

RECEIVED
AUG 03 2010
DIV. OF OIL, GAS & MINING