Cottonwood Surface Facilities

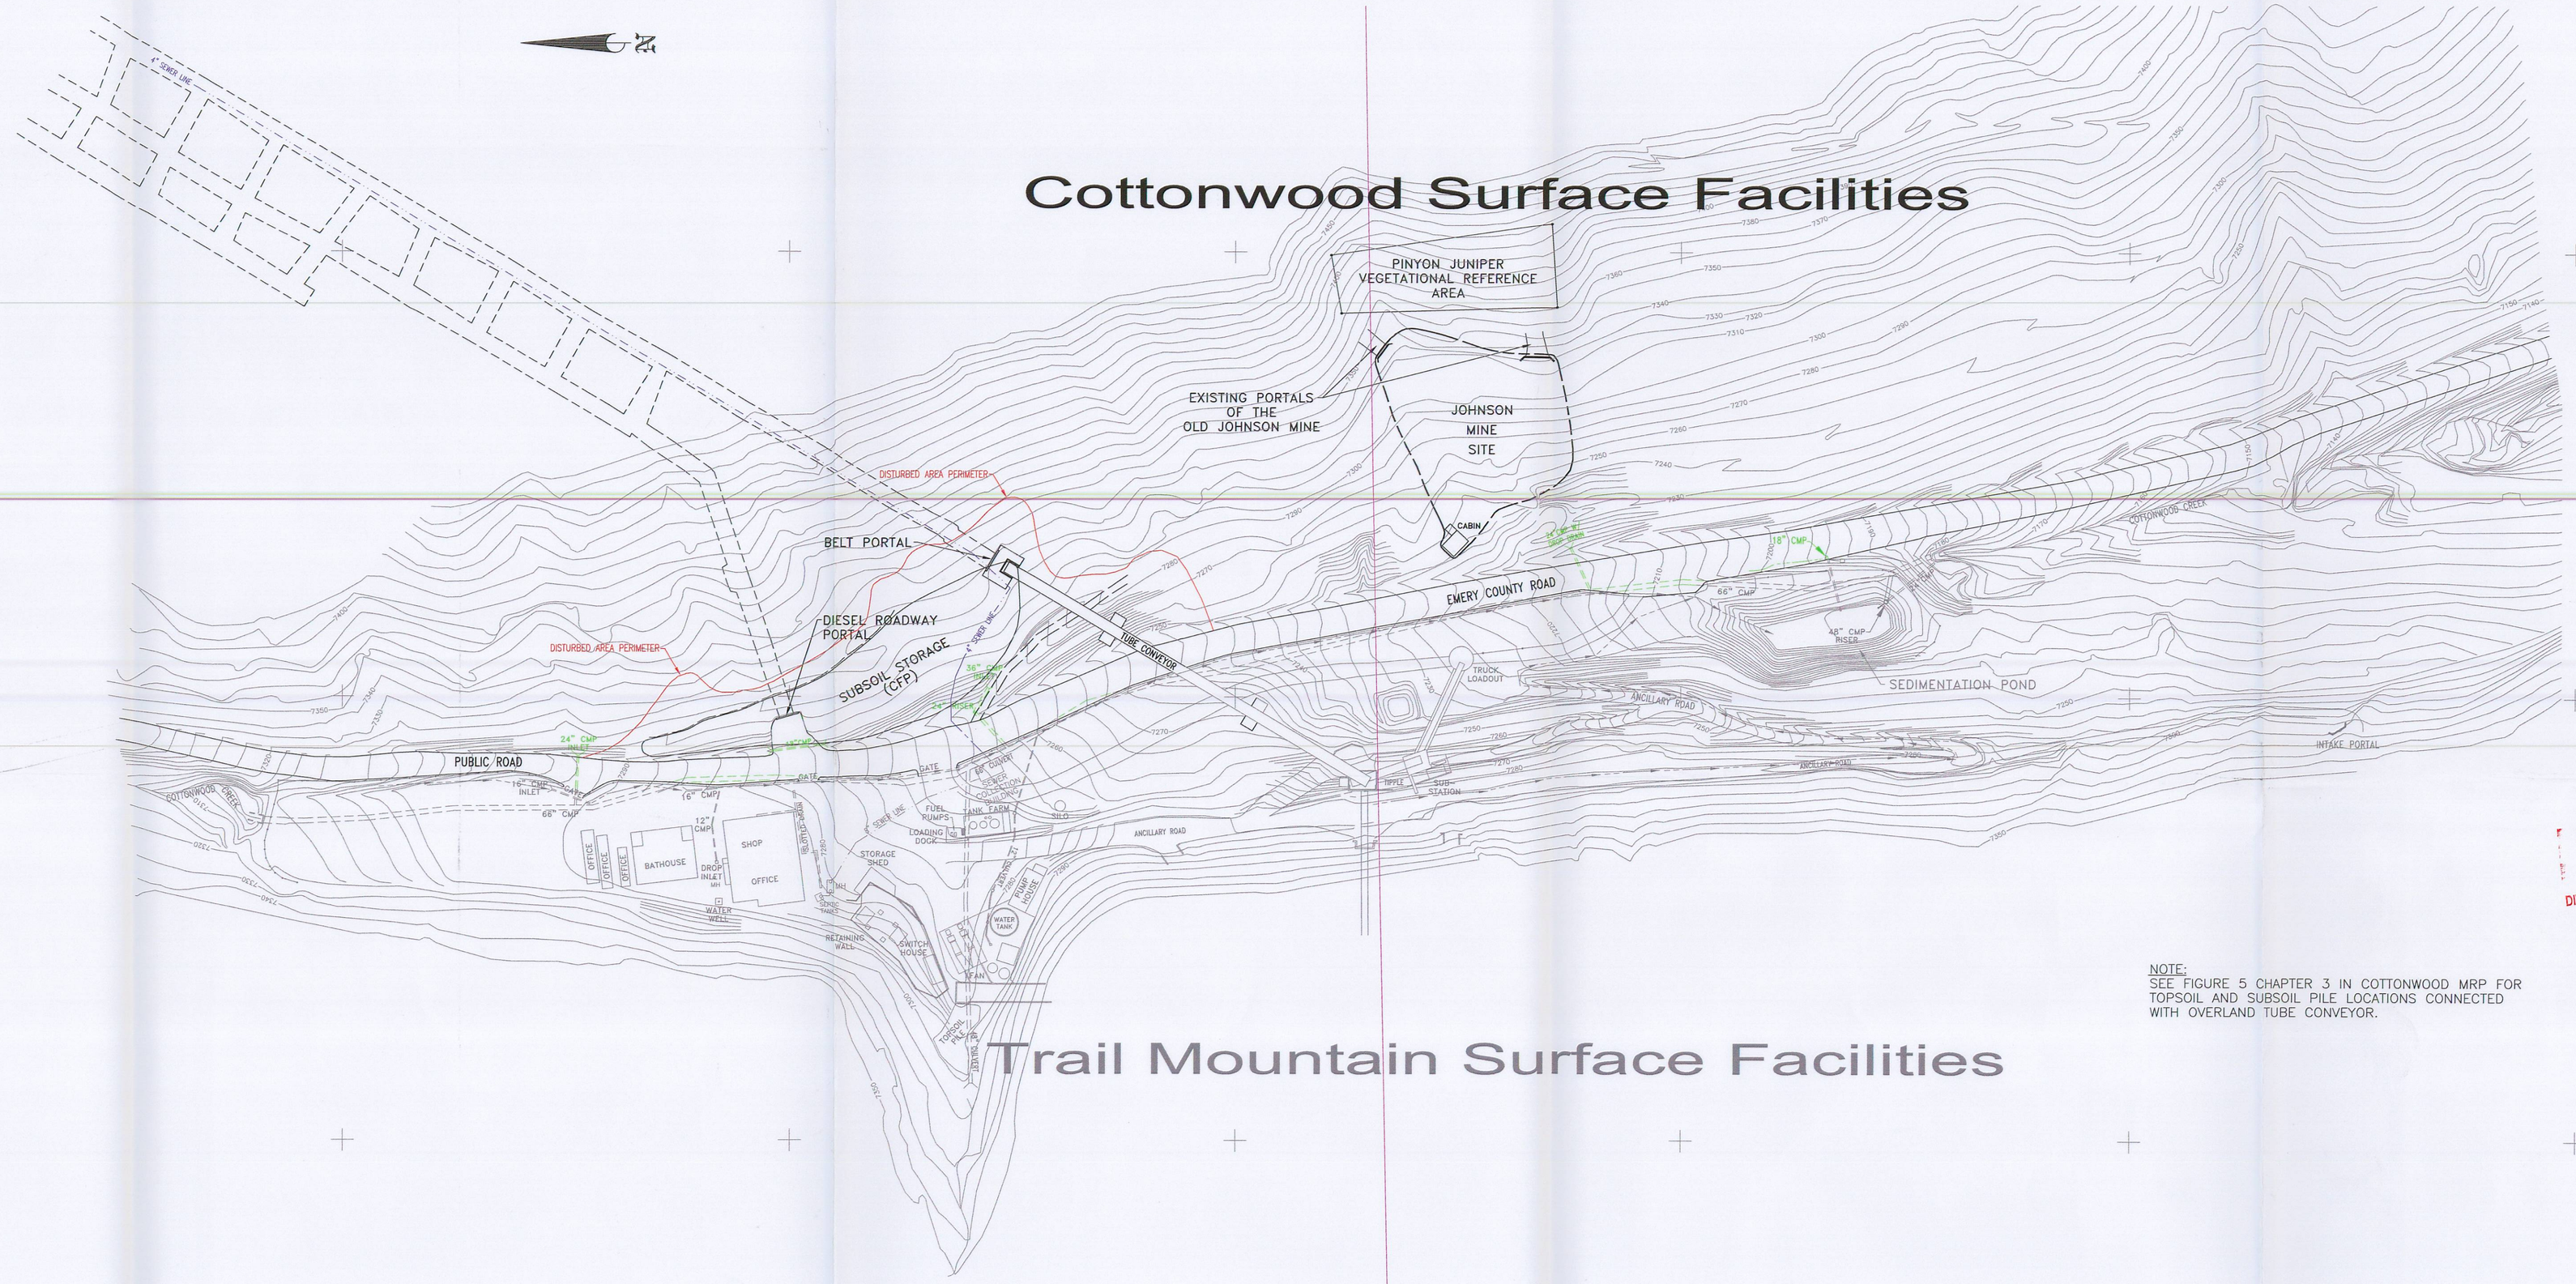

Trail Mountain Surface Facilities

RECEIVED
NOV 16 2010
DIV. OF OIL, GAS & MINING

NOTE:
SEE FIGURE 5 CHAPTER 3 IN COTTONWOOD MRP FOR TOPSOIL AND SUBSOIL PILE LOCATIONS CONNECTED WITH OVERLAND TUBE CONVEYOR.

LICENSED PROFESSIONAL ENGINEER
JOHN CHRISTENSEN
No. 165651
STATE OF UTAH

NE 1/4 | SE 1/4
25
T. 17 S., R. 6 E.
NW 1/4 | SW 1/4

PLATE 3-16A

CAD FILE NAME/DISK#: CM10892.DWG

ENERGY WEST MINING COMPANY
A SUBSIDIARY OF PACIFICORP

COTTONWOOD MINE
COTTONWOOD FAN PORTAL
SURFACE FACILITIES MAP

DRAWN BY:	K. LARSEN	CM-10892-CP	
SCALE:	1"=100'	DRAWING #:	
DATE:	DECEMBER 27, 1994	SHEET 1 OF 1	REV.

DATE	REVISIONS	BY	CHK
10-29-10	REMOVED SEDIMENT BASINS	KJL	
4-2-97	ADDED PINYON JUNIPER REFERENCE AREA AND REVISED TO REFLECT EXISTING CONDITIONS	KJL	
4-24-95	ADDED JOHNSON MINE SITE	KJL	

File in:
☐ Confidential
☒ Shelf
☐ Expandable
Date Folder: Wilson 01/06/19
See Jnomenc for additional