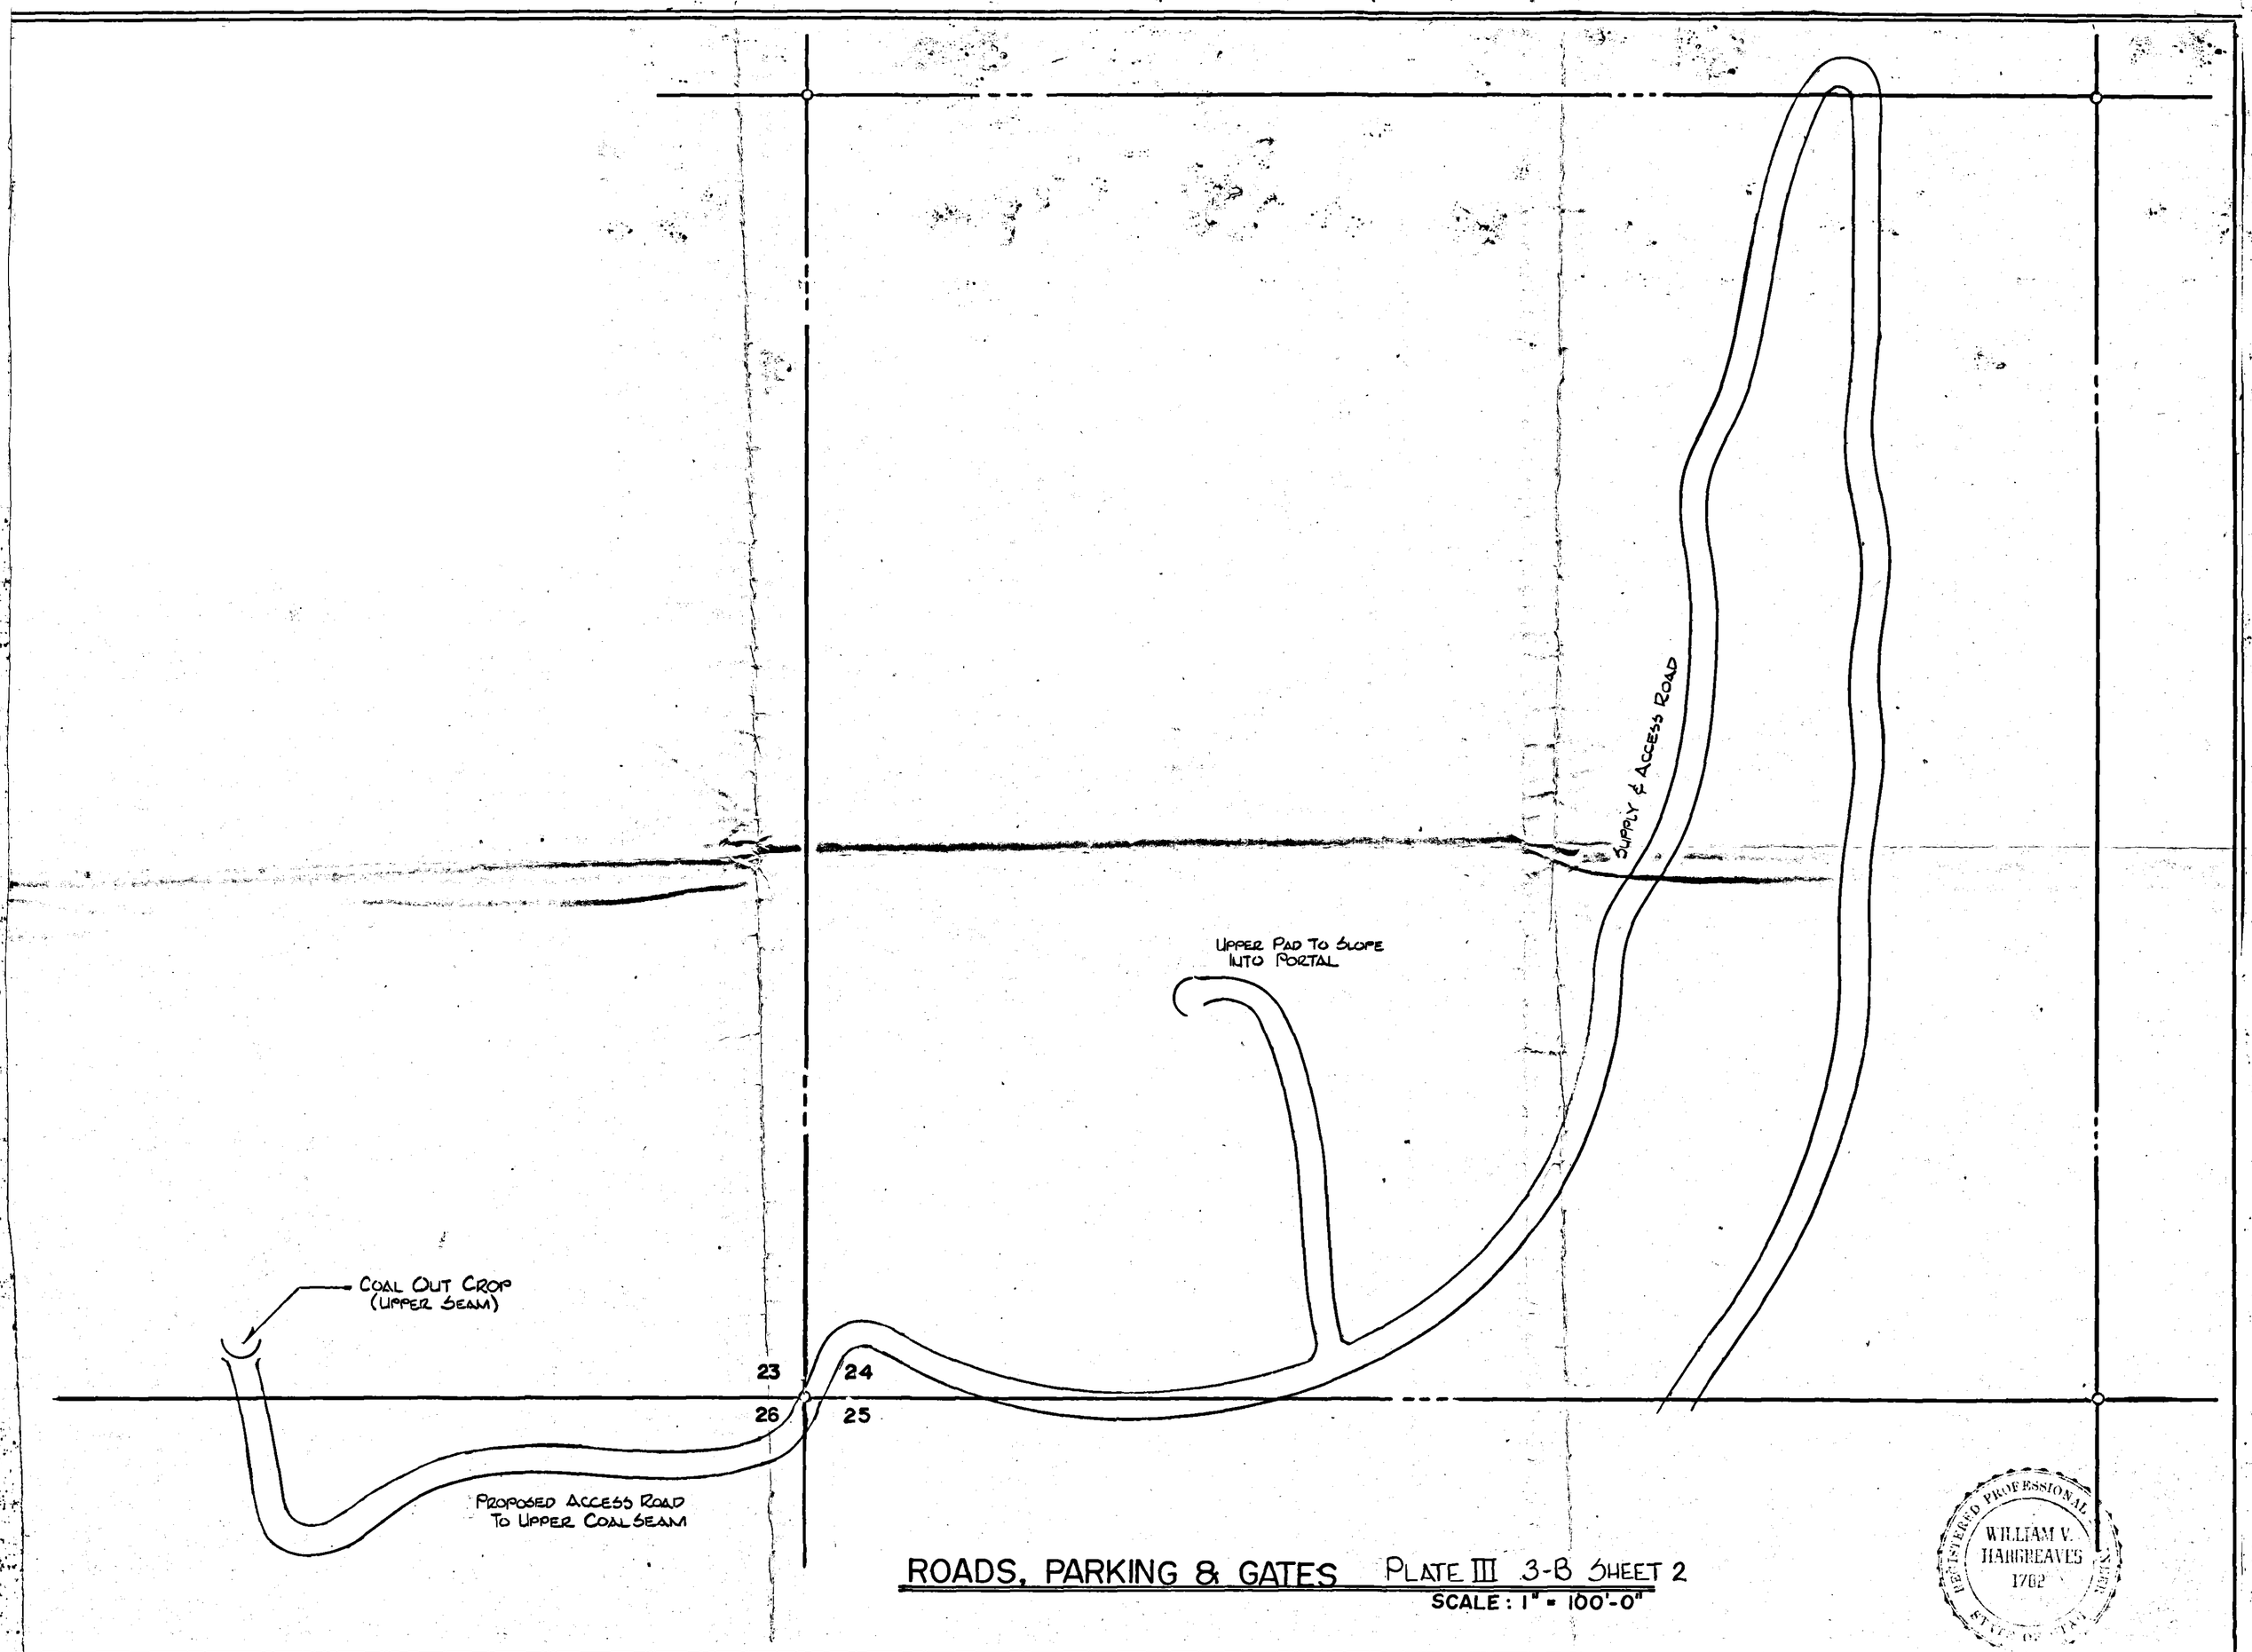

ROADS, PARKING & GATES PLATE III 3-B SHEET 2

SCALE: 1" = 100'-0"