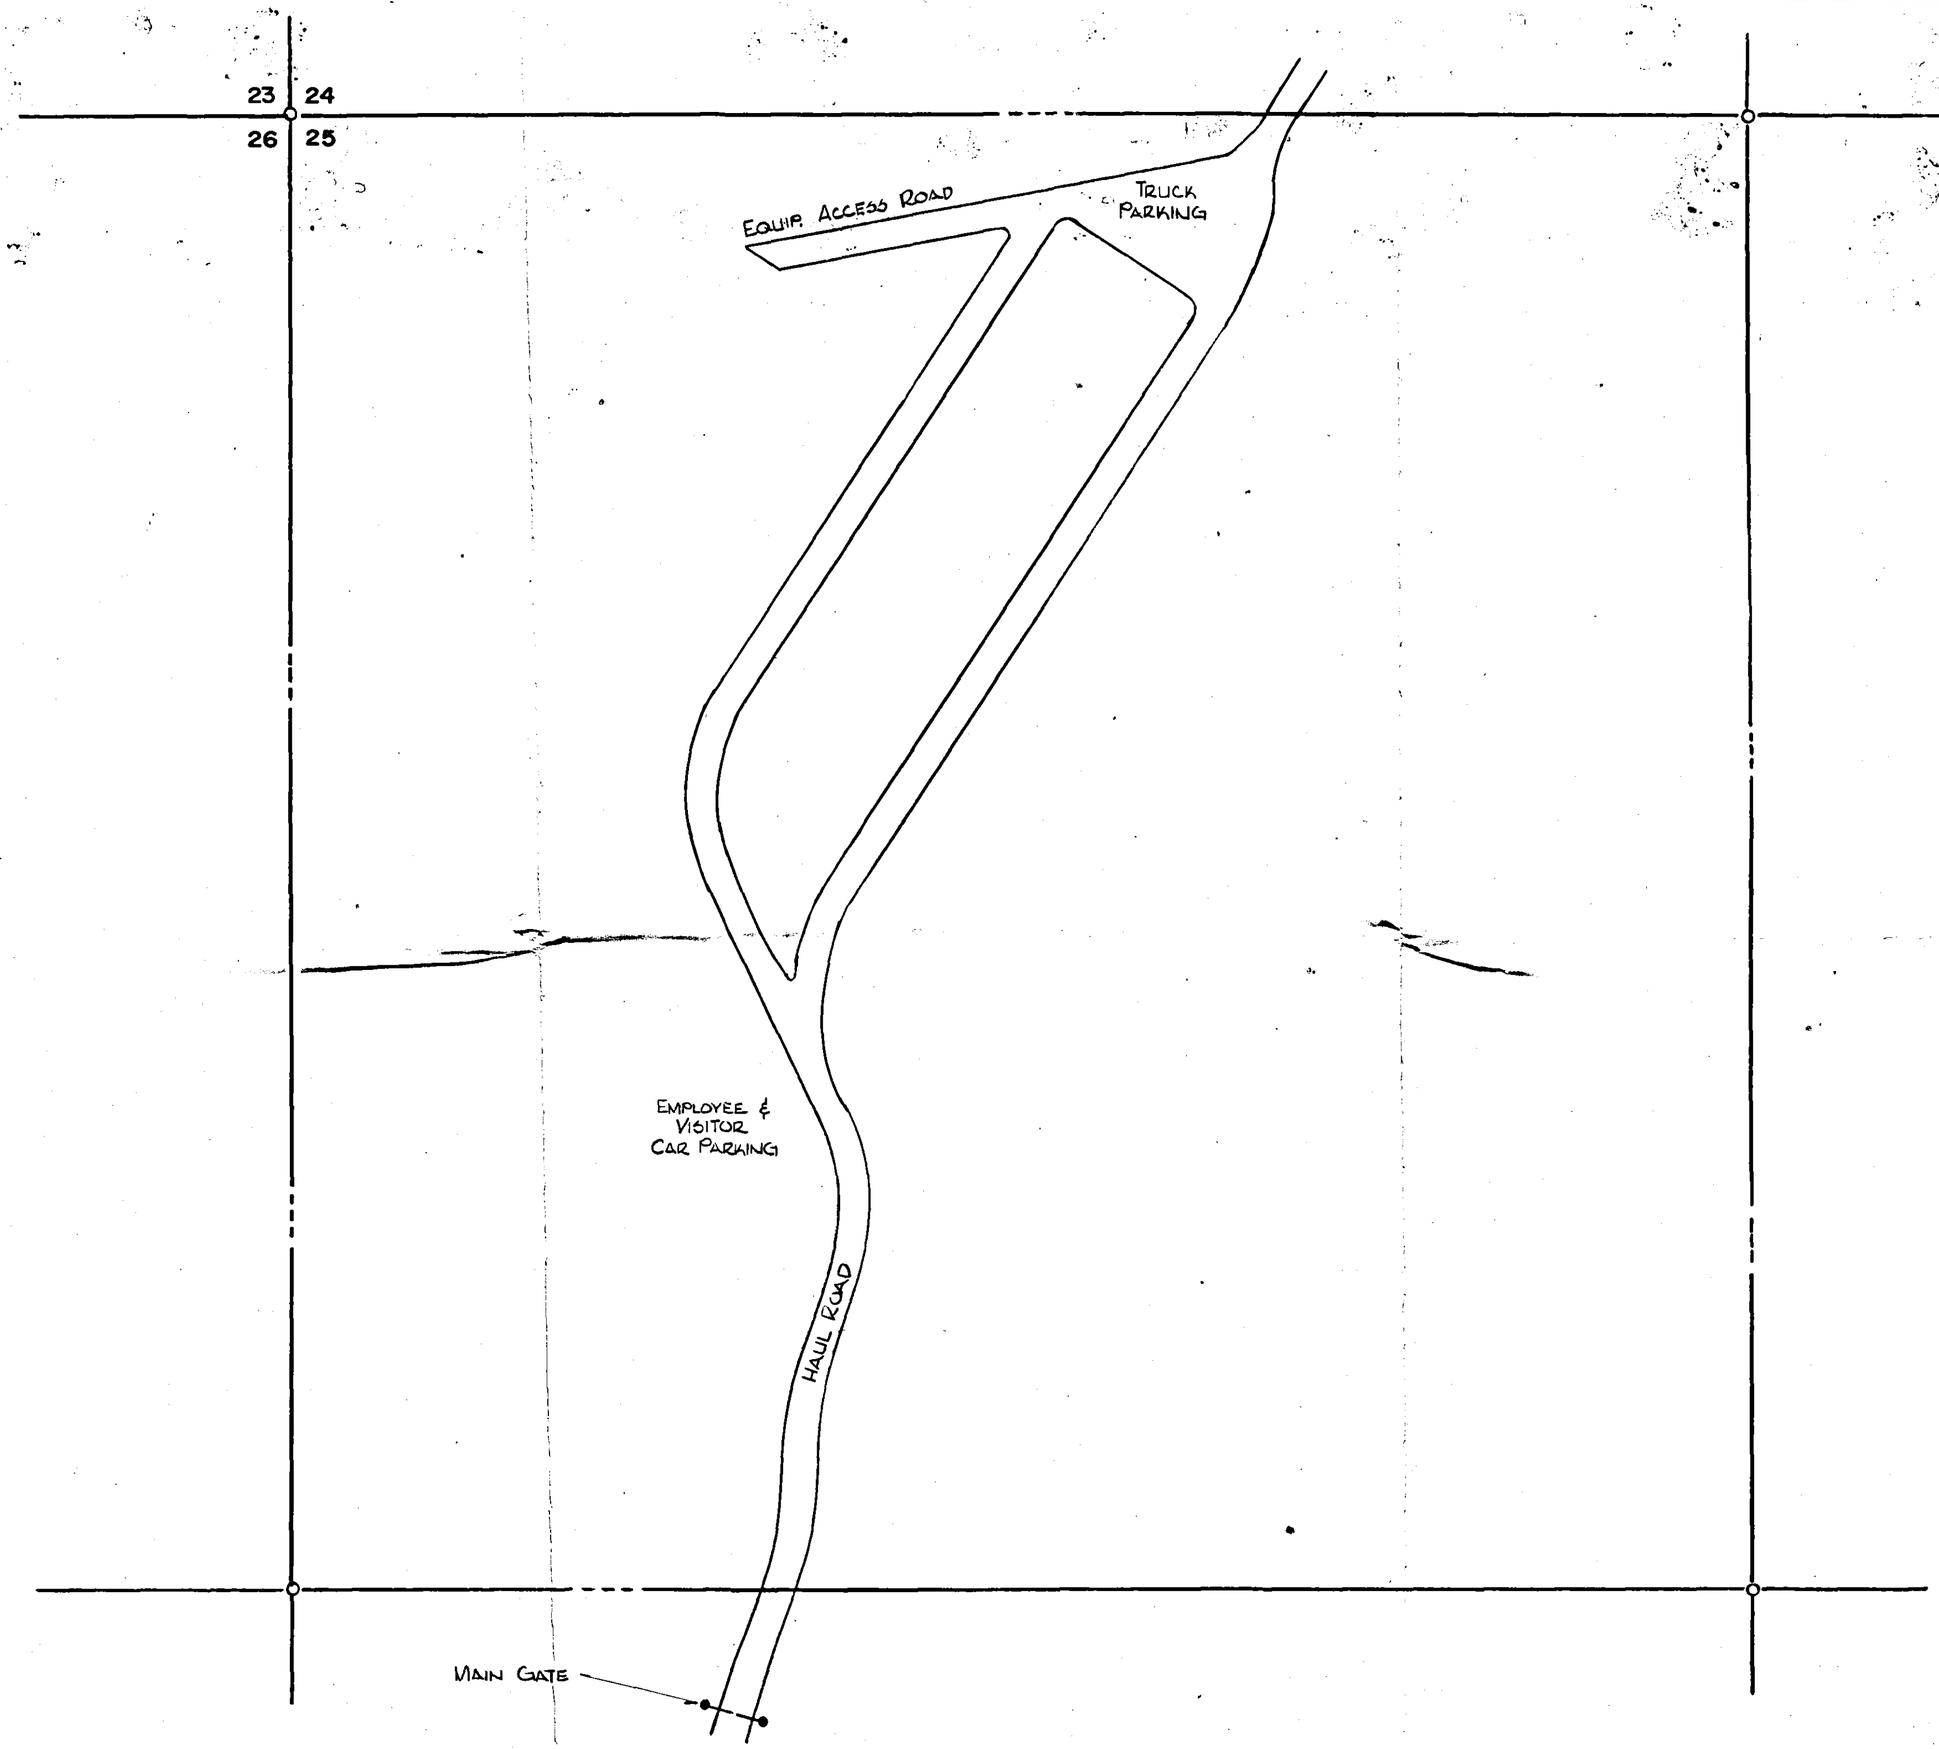

ROADS, PARKING & GATES PLATE III 3-B SHEET 1

SCALE: 1" = 100'-0"

REGISTERED PROFESSIONAL ENGINEER
WILLIAM V HARBLAVES
1782