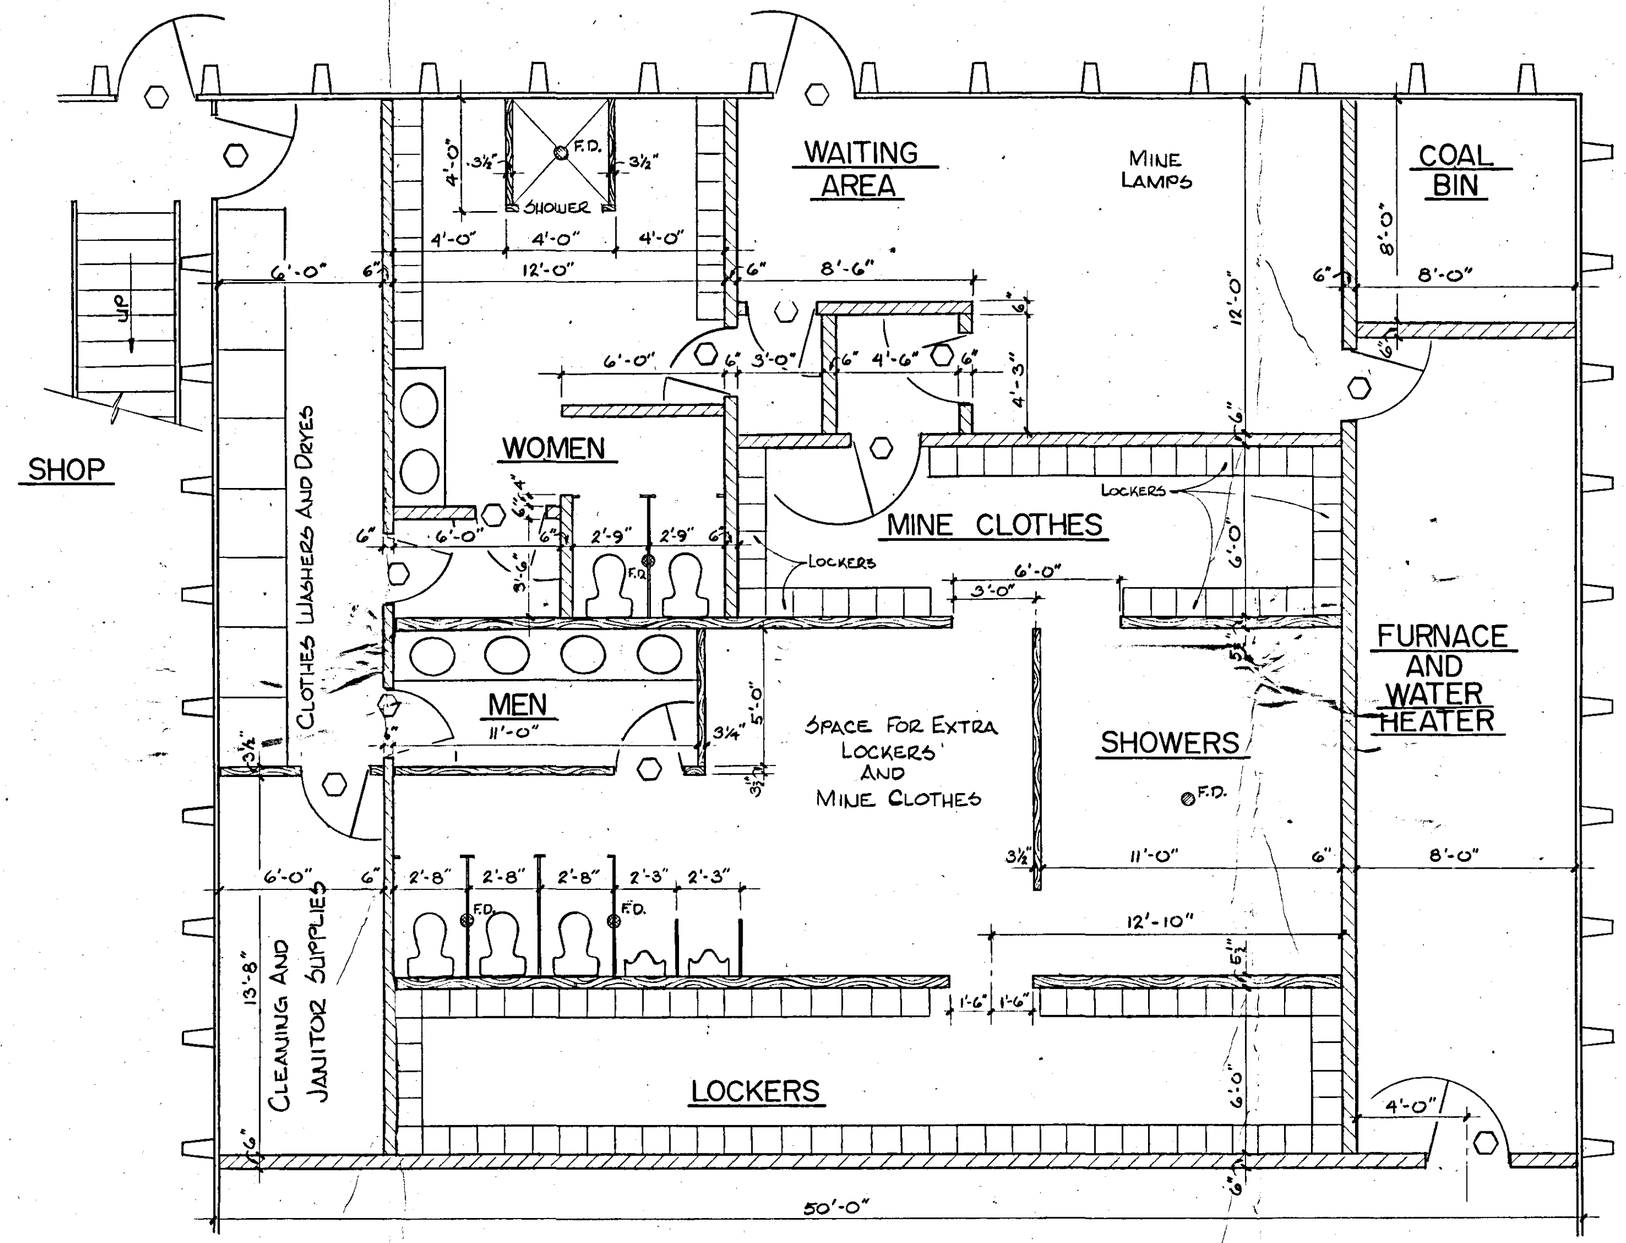

ENLARGED FLOOR PLAN **A**

SCALE: 1/4" = 1'-0"

PROJECT
BEAR CANYON TRUCK SHOP

SHEET DESCRIPTION
ENLARGED FLOOR PLAN

SHEET #
A·11