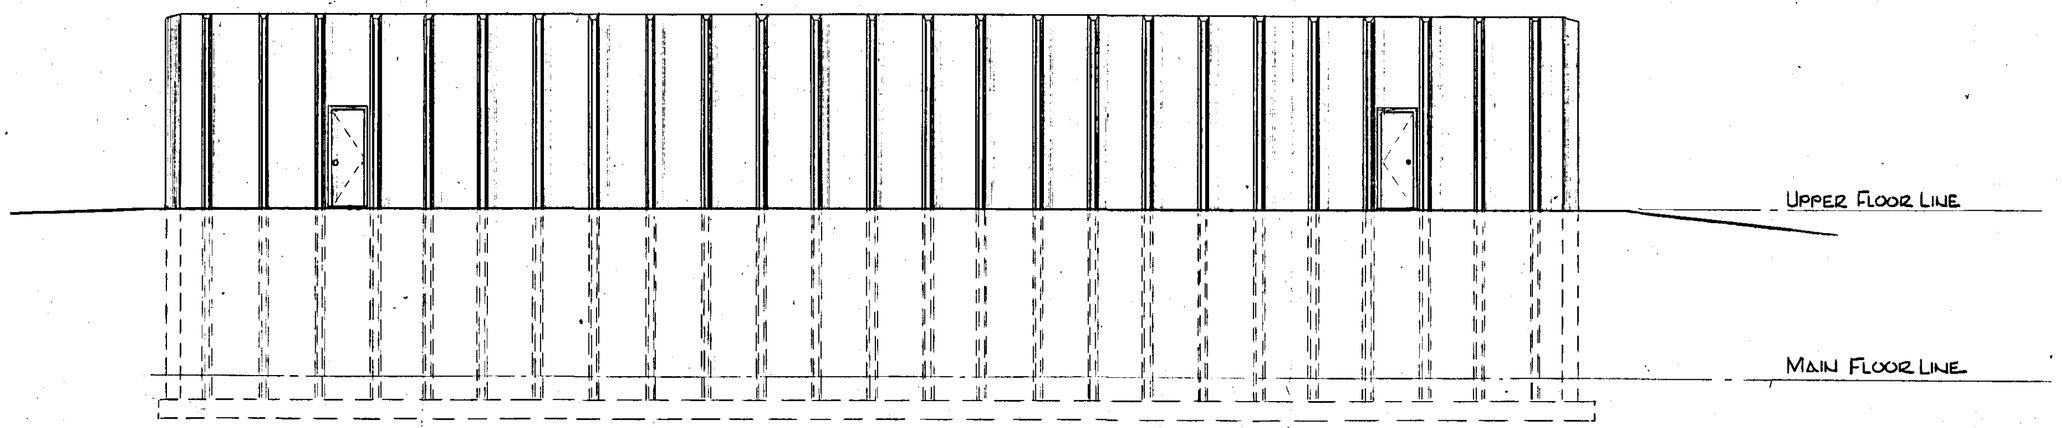

NOTE:
SEE FOOTING PLAN FOR EXACT
FOOTING SIZES AND DIMENSIONS

RIGHT SIDE ELEVATION B

SCALE: 1/8" = 1'-0"

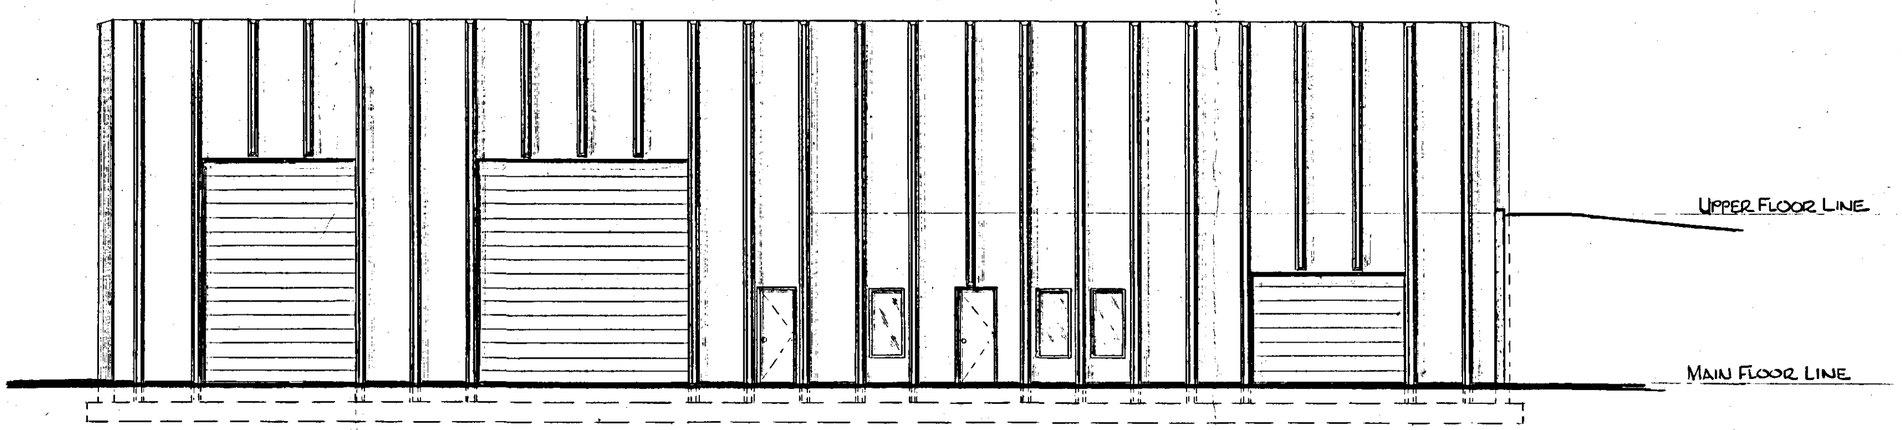

NOTE:
SEE FOOTING PLAN FOR EXACT
FOOTING SIZES & DIMENSIONS

FRONT ELEVATION A

SCALE: 1/8" = 1'-0"

PROJECT
BEAR CANYON
TRUCK SHOP

SHEET DESCRIPTION
ELEVATIONS

SHEET #
A·1