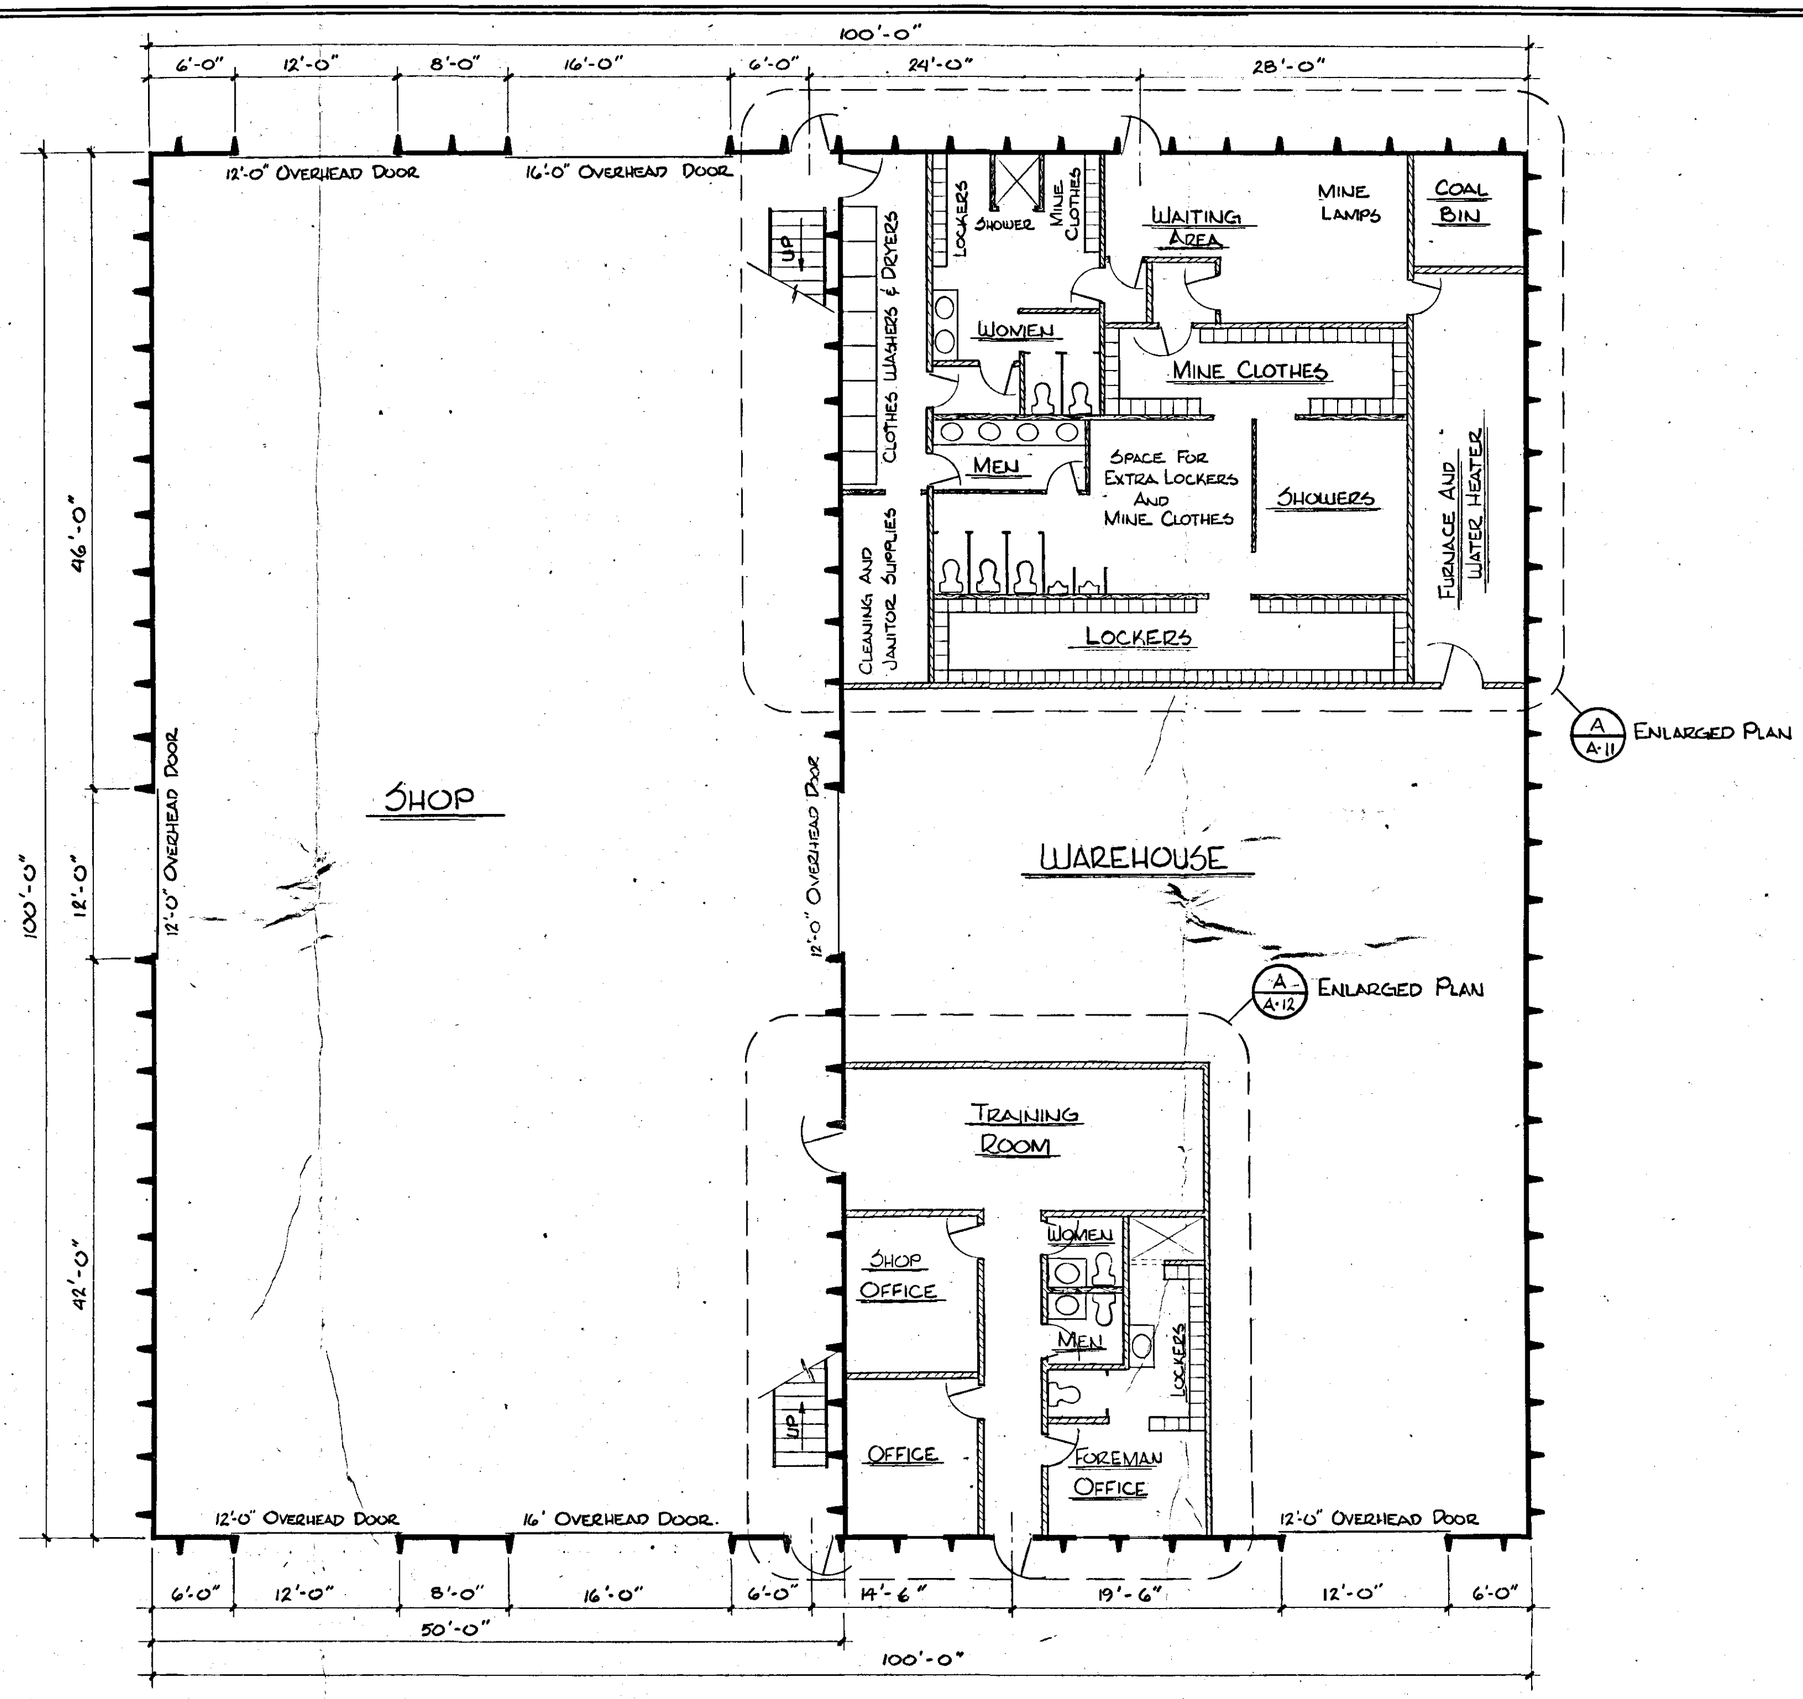

MAIN FLOOR PLAN A

SCALE: 1/8"=1'-0"

PROJECT
BEAR CANYON TRUCK SHOP

SHEET DESCRIPTION
MAIN FLOOR PLAN

SHEET #
A·3