NOTE:
SPILLWAY WILL BE 16" BELOW TOP OF SETTLED HEIGHT OF EMBANKMENT, 48" WIDE, AND INCLUDE A CONCRETE APRON.

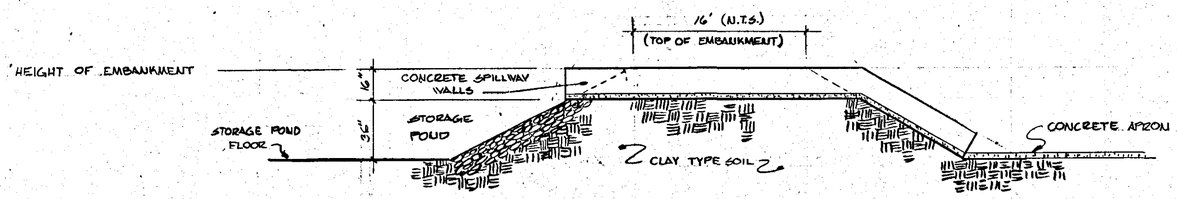

SPILLWAY SECTION **D**

SCALE: 1/4" = 1'-0"

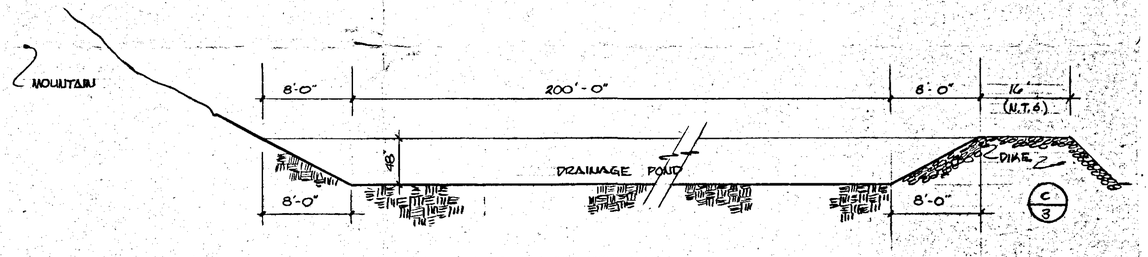

NOTE:
CONSTRUCTION HEIGHT OF EMBANKMENT TO BE 52". TOTAL SETTLED HEIGHT TO BE 48"

STORAGE POND SECTION **B**

SCALE: 1/8" = 1'-0"

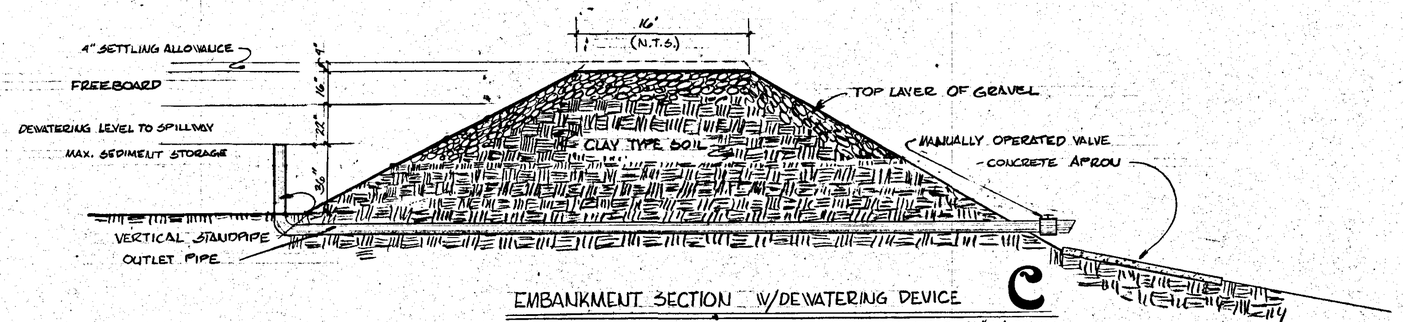

EMBANKMENT SECTION W/DEWATERING DEVICE **C**

SCALE: 1/4" = 1'-0"

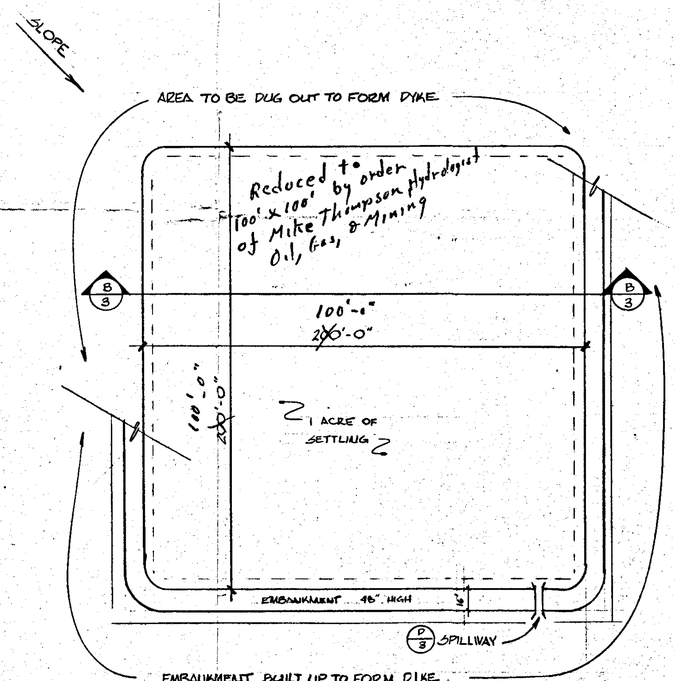

STORAGE POND PLAN VIEW **A**

SCALE: 1/8" = 10'-0"

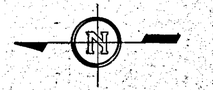

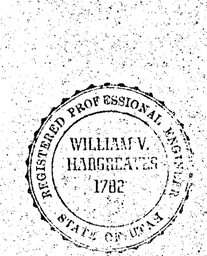

SHEET 3