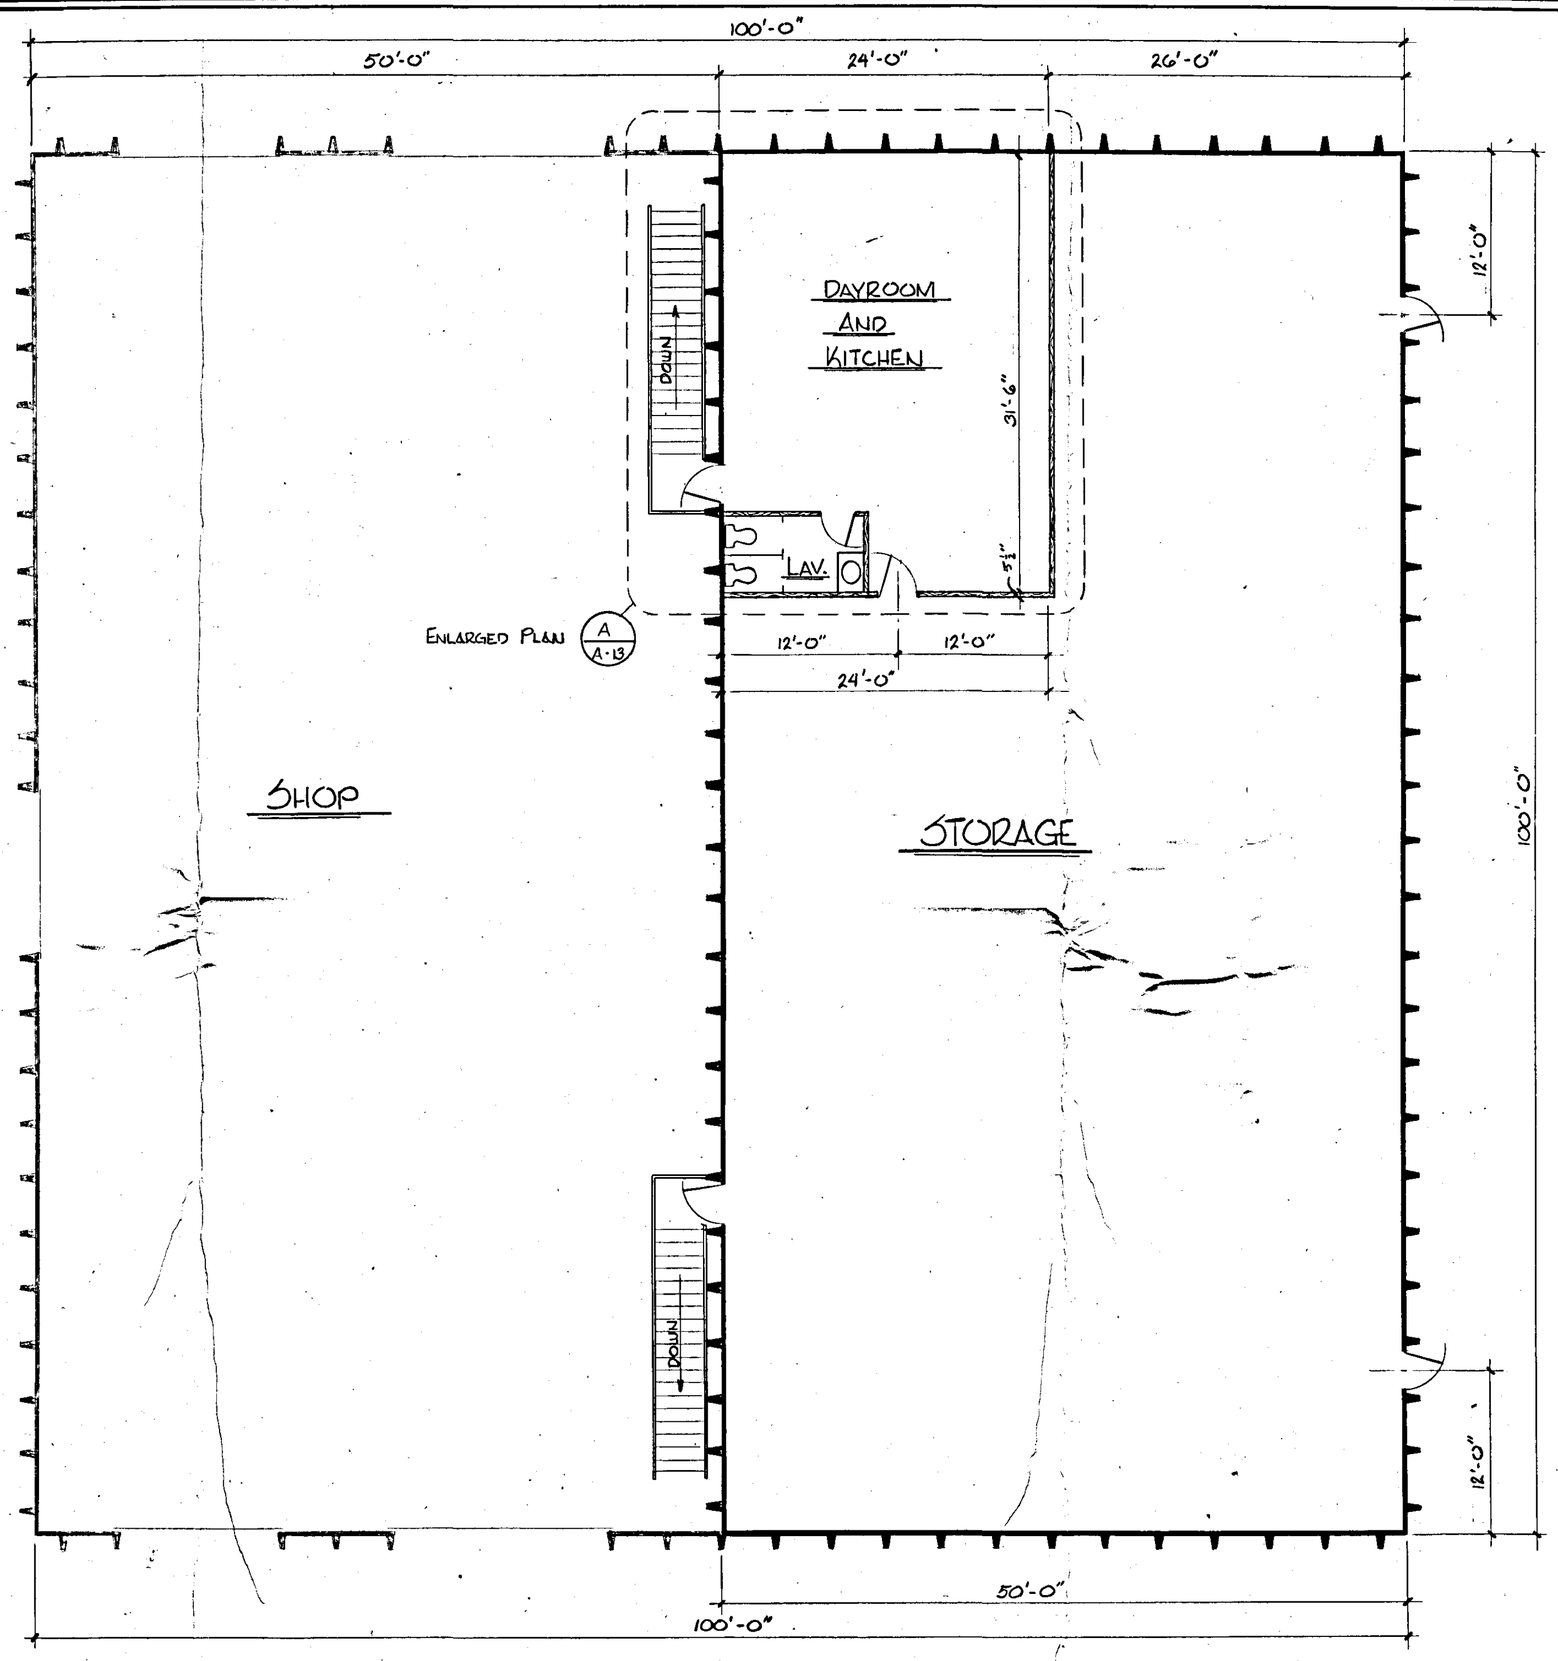

UPPER FLOOR PLAN **A**

SCALE: 1/8" = 1'-0"

PROJECT
BEAR CANYON TRUCK SHOP

SHEET DESCRIPTION
UPPER FLOOR PLAN

SHEET #
A·5