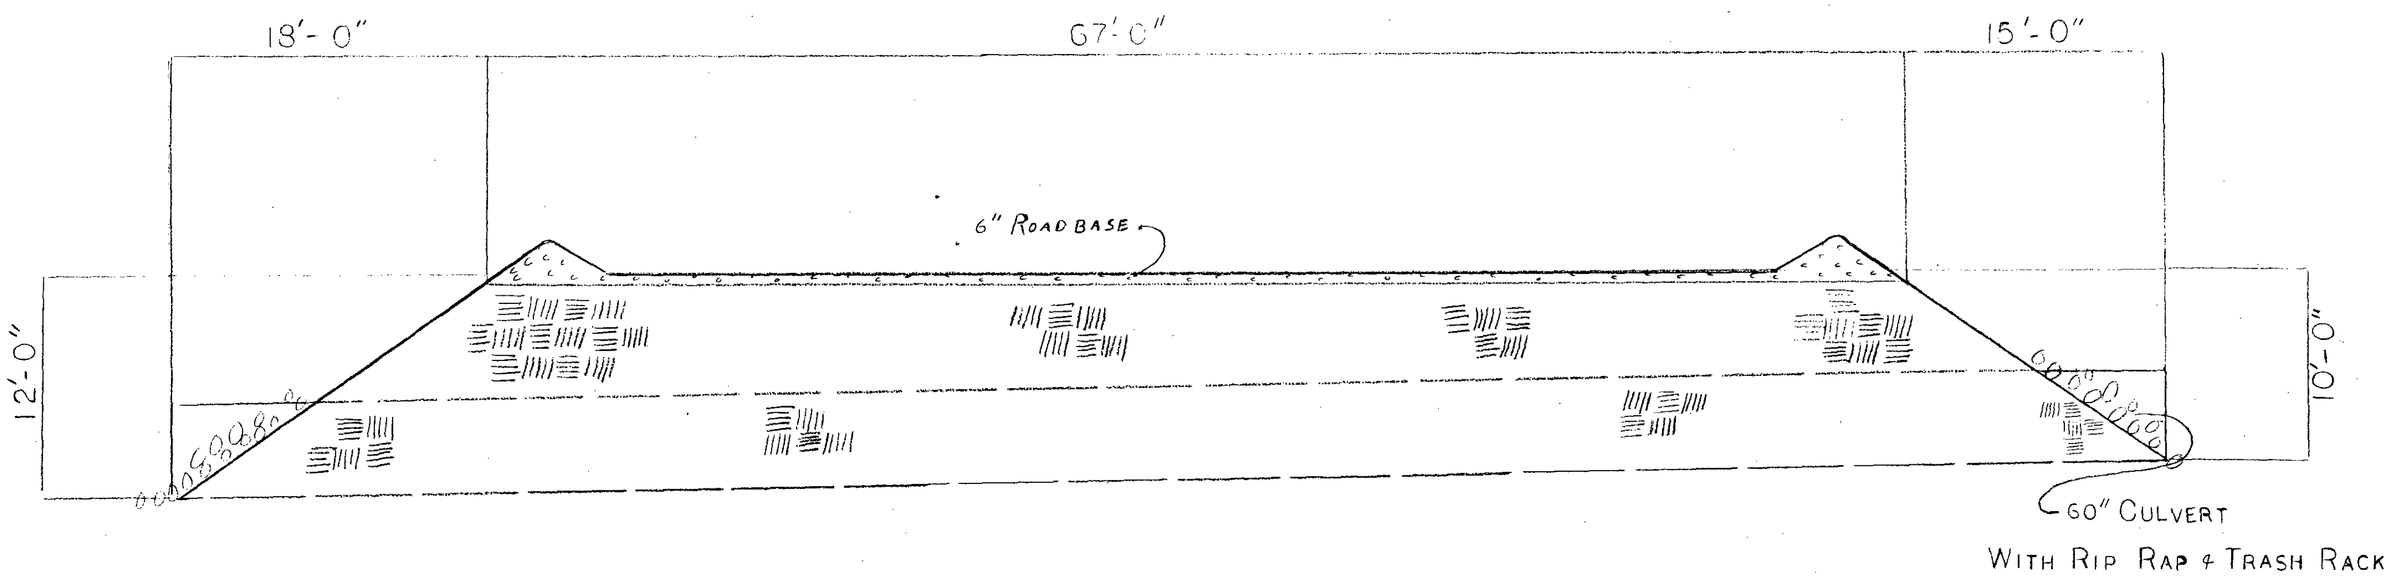

CULVERT SECTION

MAIN STREAM CROSSING (BEAR)

TYPICAL ALL CULVERTS

BEAR CANYON MINE
SCALE 1" = 6'
III-12-b
CO-OP MINING CO.