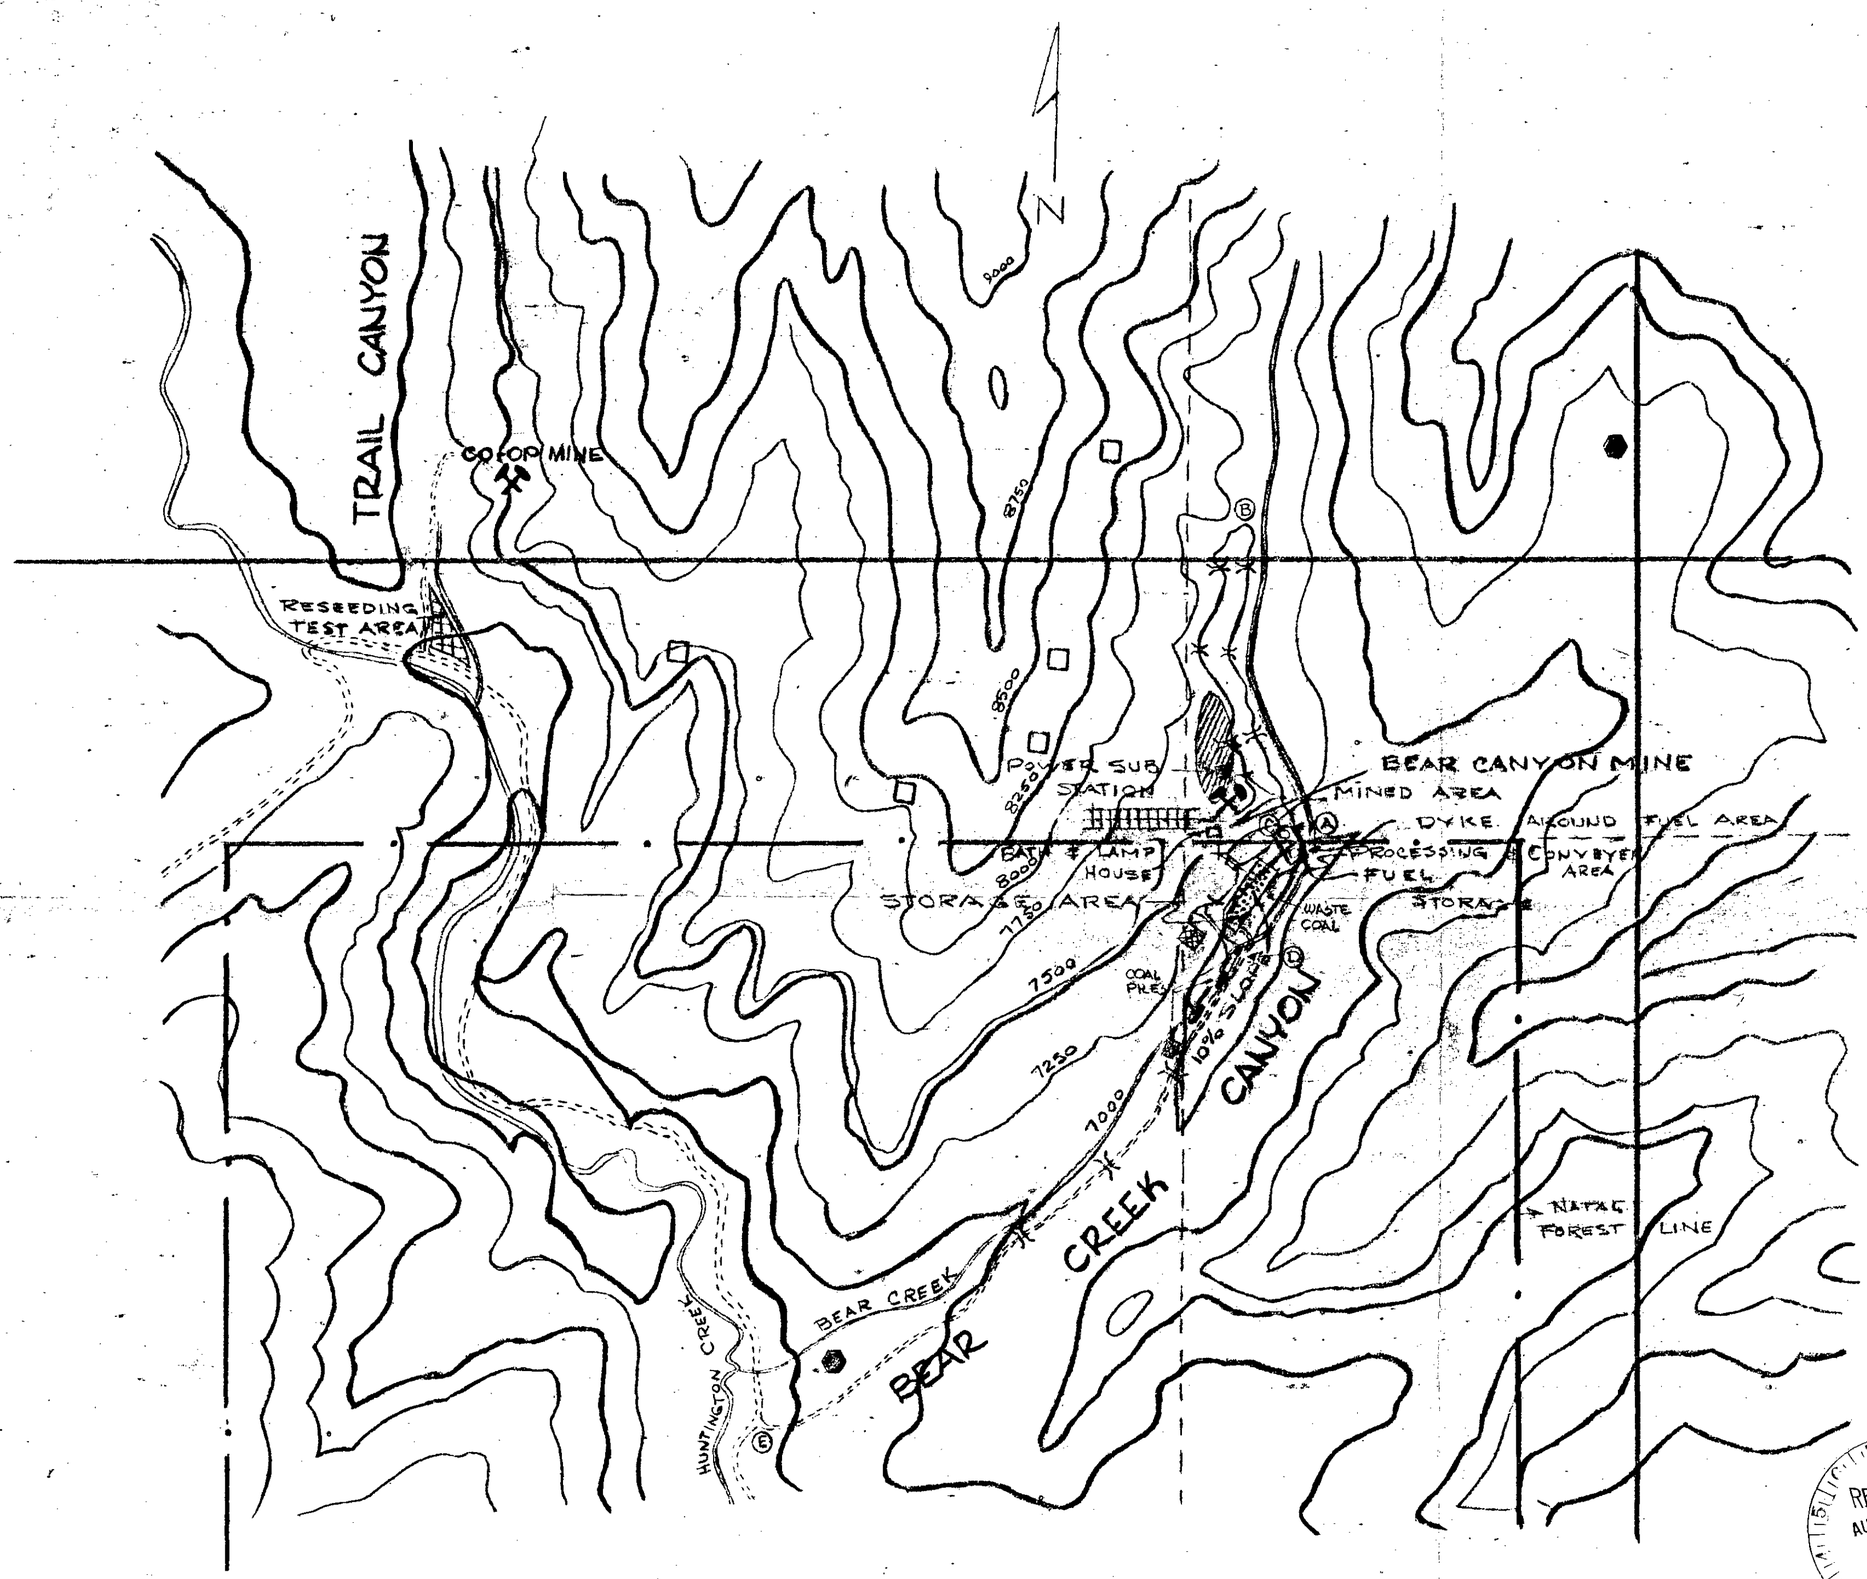

A TO B ROAD LENGTH 1592'
TOTAL RISE 111.5'
AVERAGE GRADE 7%

B TO C ROAD LENGTH 1678'
TOTAL RISE 154'
AVERAGE GRADE 9%

STOCKPILE 600'
TOTAL RISE 75'
AVERAGE GRADE 7.5%

D TO E ROAD LENGTH 5960'
TOTAL RISE 357.6'
AVERAGE GRADE 5.9%

NOTE: DISTURBED AREA AT PORTAL TO SLOPE TOWARDS PORTAL.

STOCK PILE
SEDIMENTATION POND
SEEPS
MINE PORTALS
WATER TESTS

RECEIVED AUG 28 1979

BEAR CANYON MINE

SCALE: 1" = 900'	APPROVED BY:	DRAWN BY H. WADE
DATE: 6-29-79	WILLIAM HARGRAVES	REVISED:
		DRAWING NUMBER 1