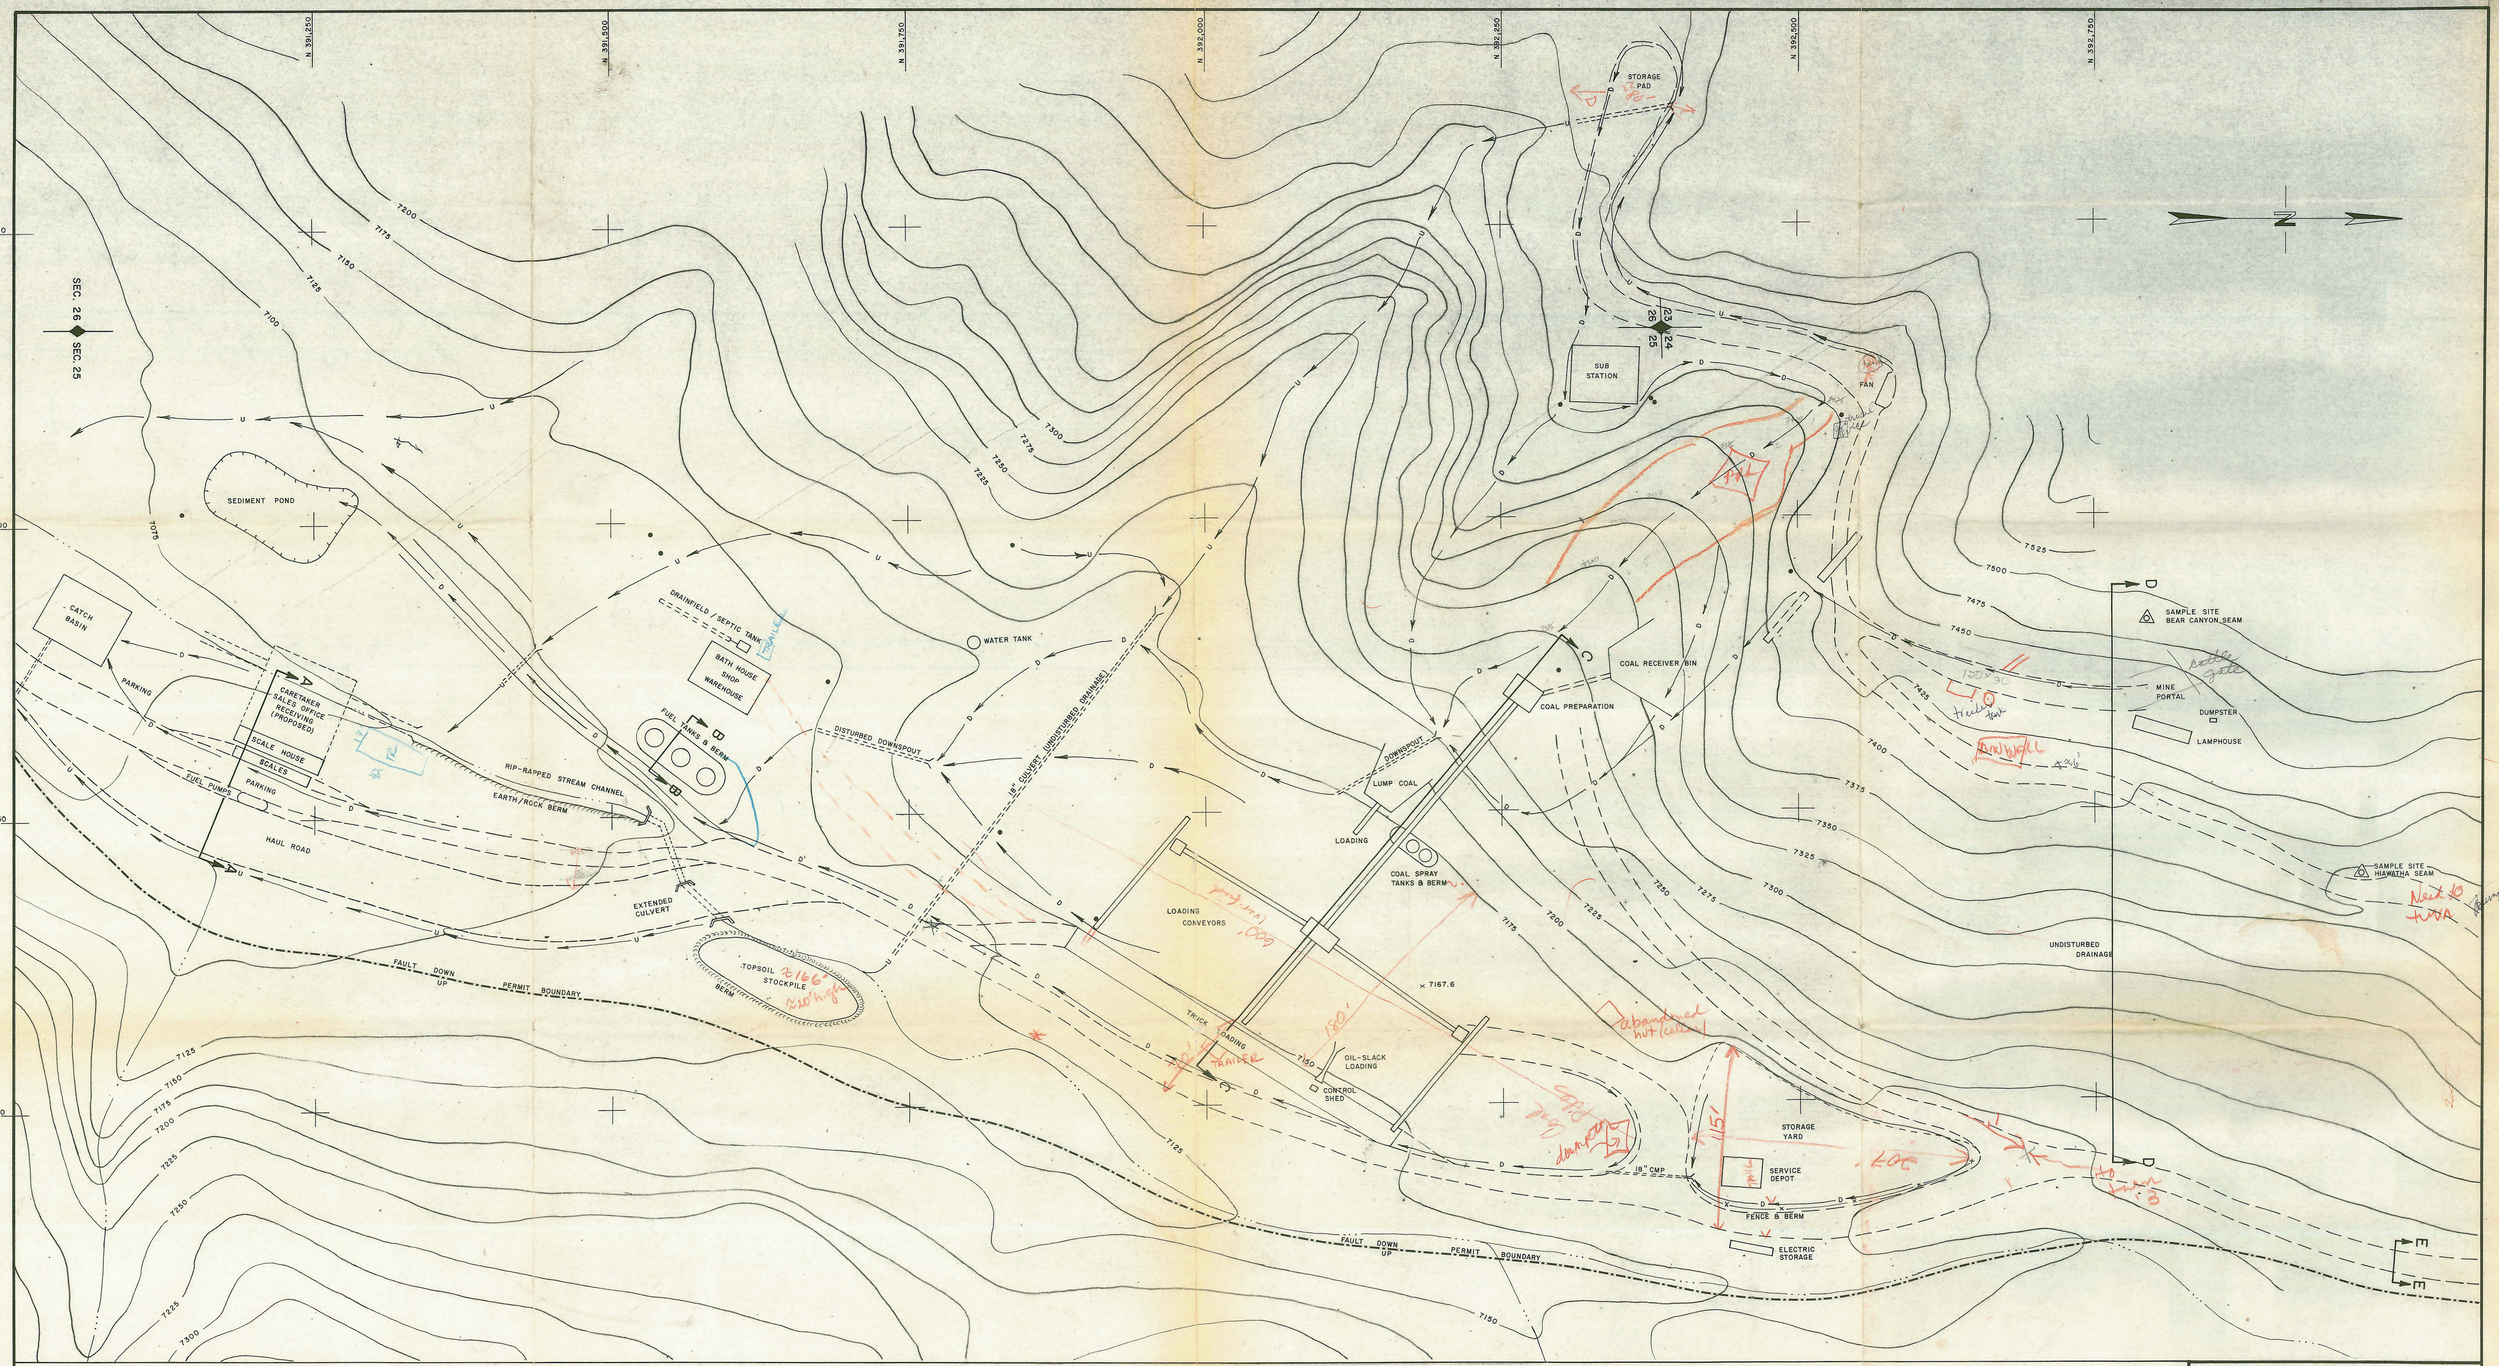

LEGEND

DISTURBED DRAINAGE	D	POWER POLES	
UNDISTURBED DRAINAGE	U	FAULT	
CULVERTS		CONTOUR LINE	7200

REGISTERED PROFESSIONAL ENGINEER
No. 4540
DAVID W. GUY
STATE OF UTAH

CO-OP MINING CO.

HUNTINGTON, UTAH

SURFACE FACILITIES

SCALE	DRAWN BY	DATE
1" = 50'	D. GUY	4/27/84

BEAR CANYON | PLATE 2-2