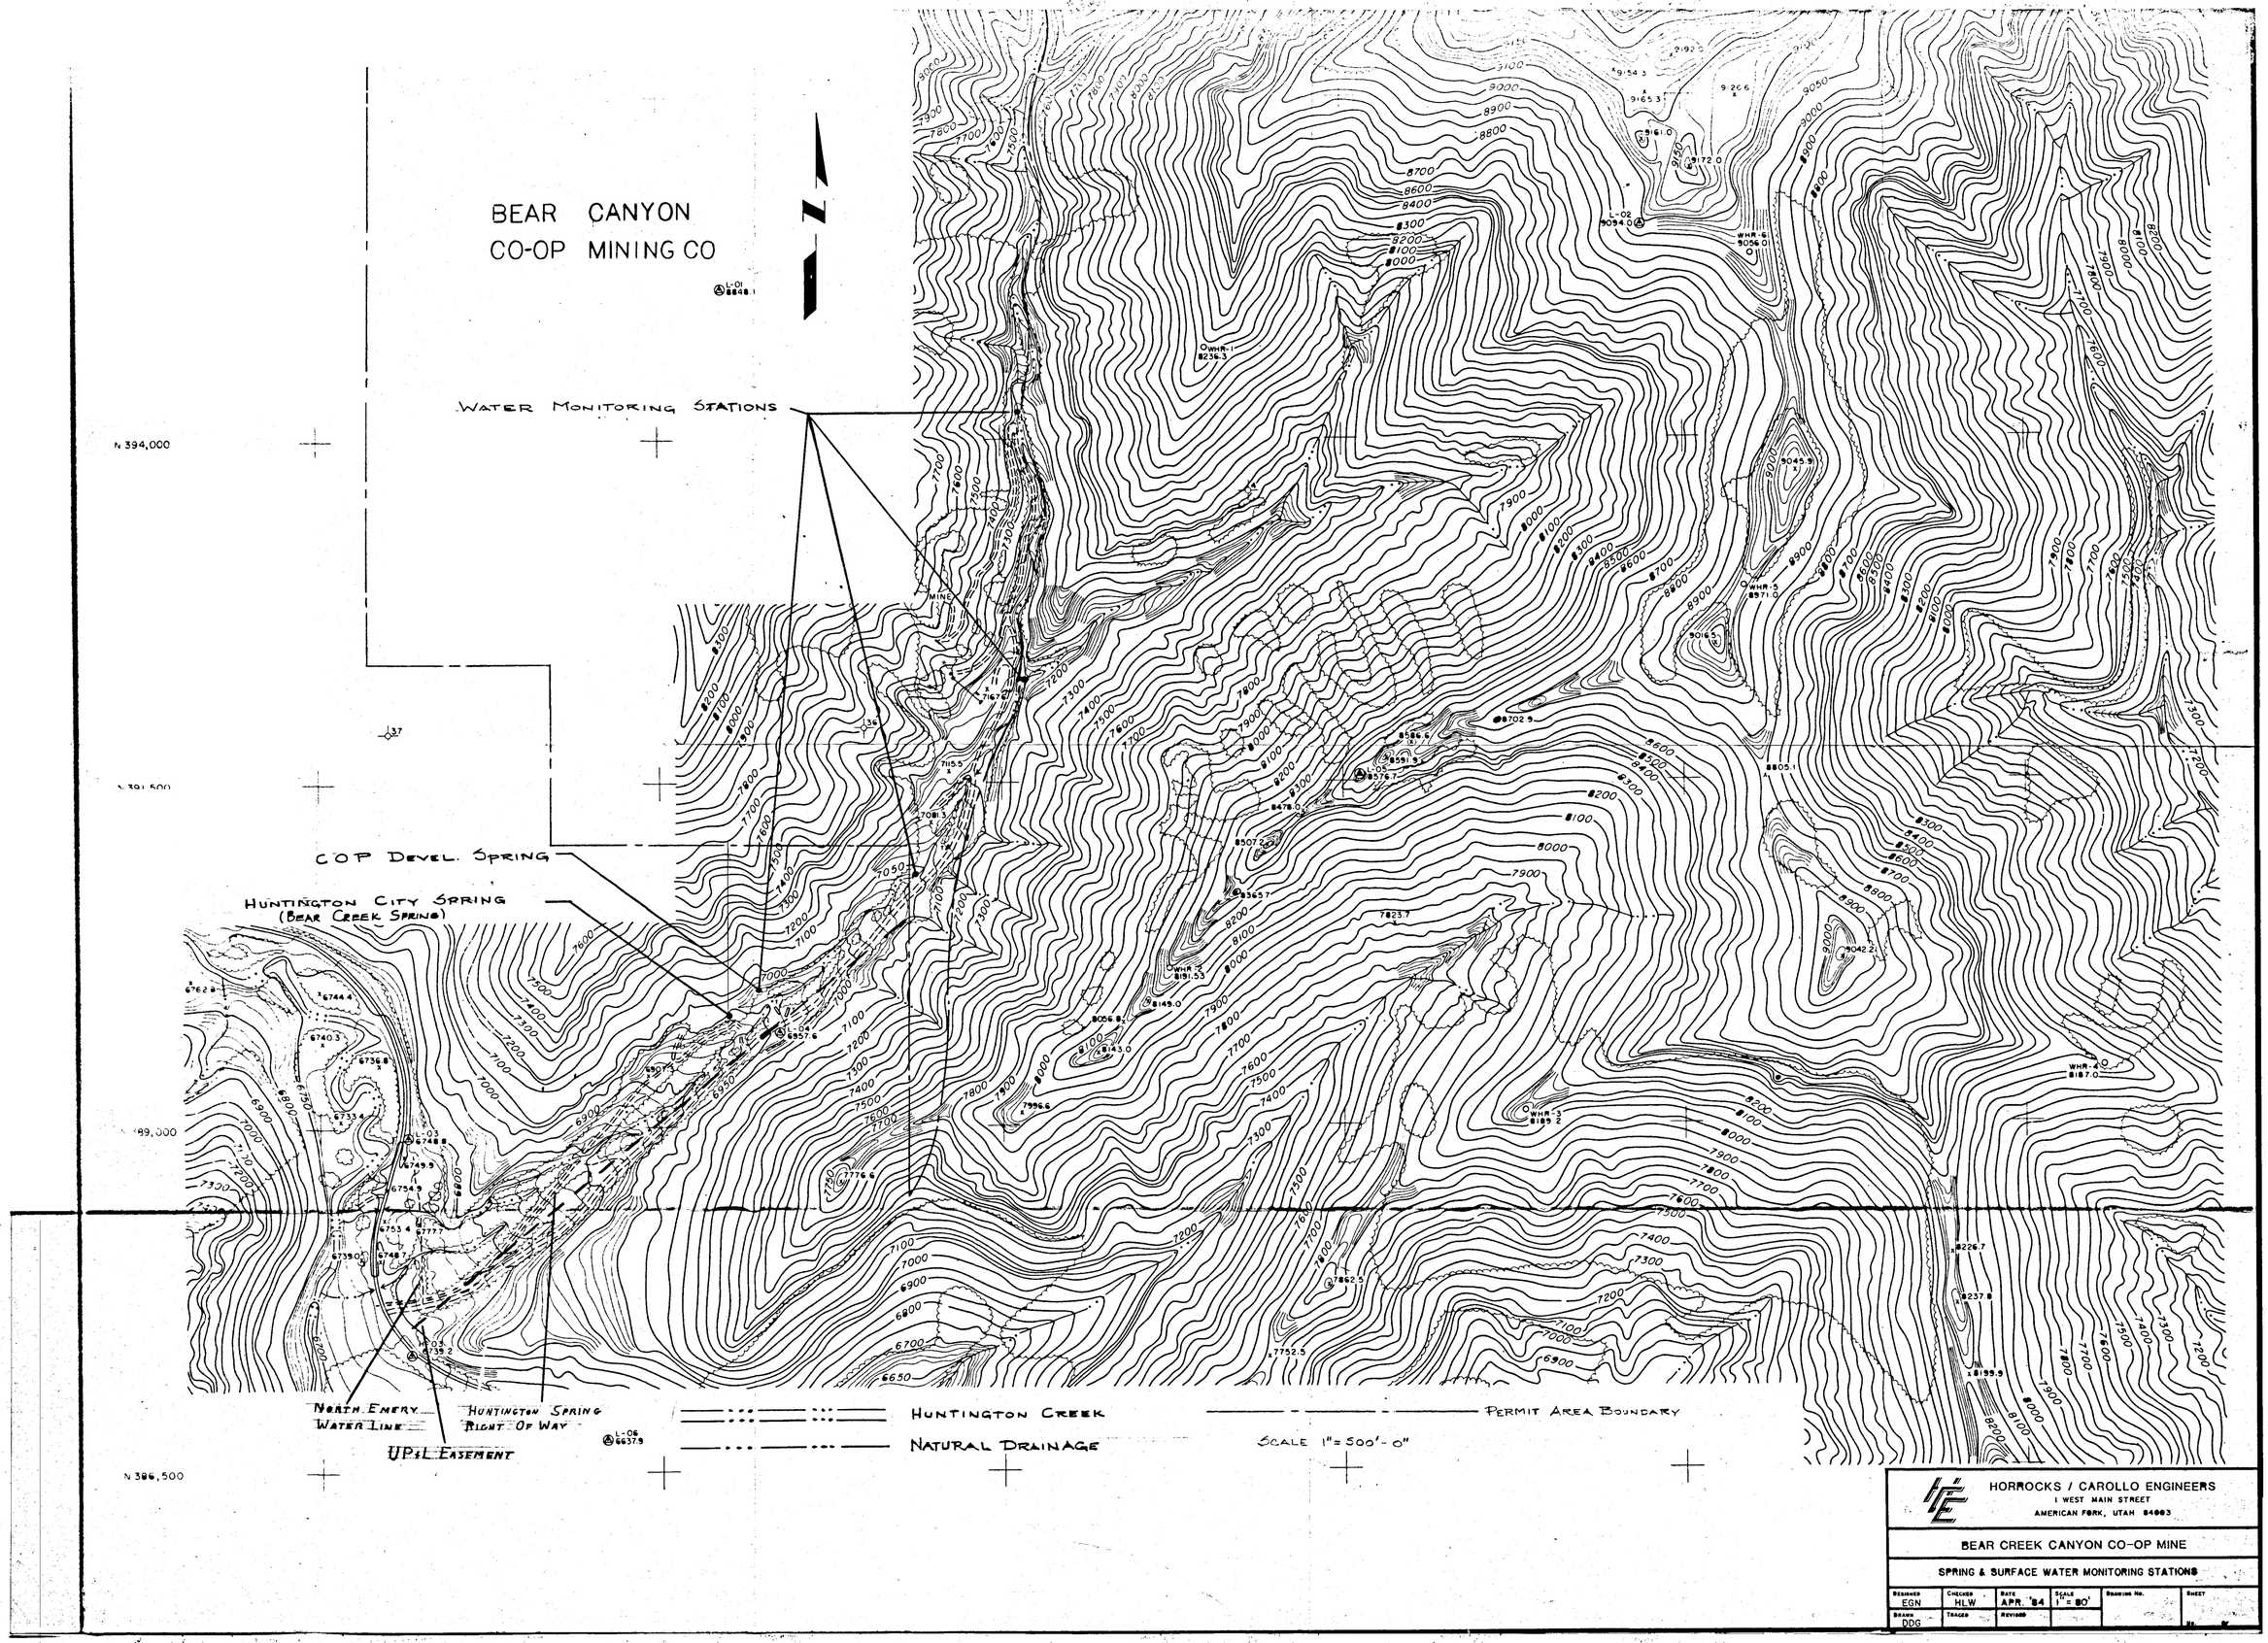

HORROCKS / CAROLLO ENGINEERS
1 WEST MAIN STREET
AMERICAN FORK, UTAH 84003

BEAR CREEK CANYON CO-OP MINE

SPRING & SURFACE WATER MONITORING STATIONS

DESIGNED	CHECKED	DATE	SCALE	DRAWING No.	SHEET
EGN	HLW	APR. '84	1" = 80'		
DRAWN	TRACED	REVISED			
DDG					