MOMEN ENGINEERING CO R6135

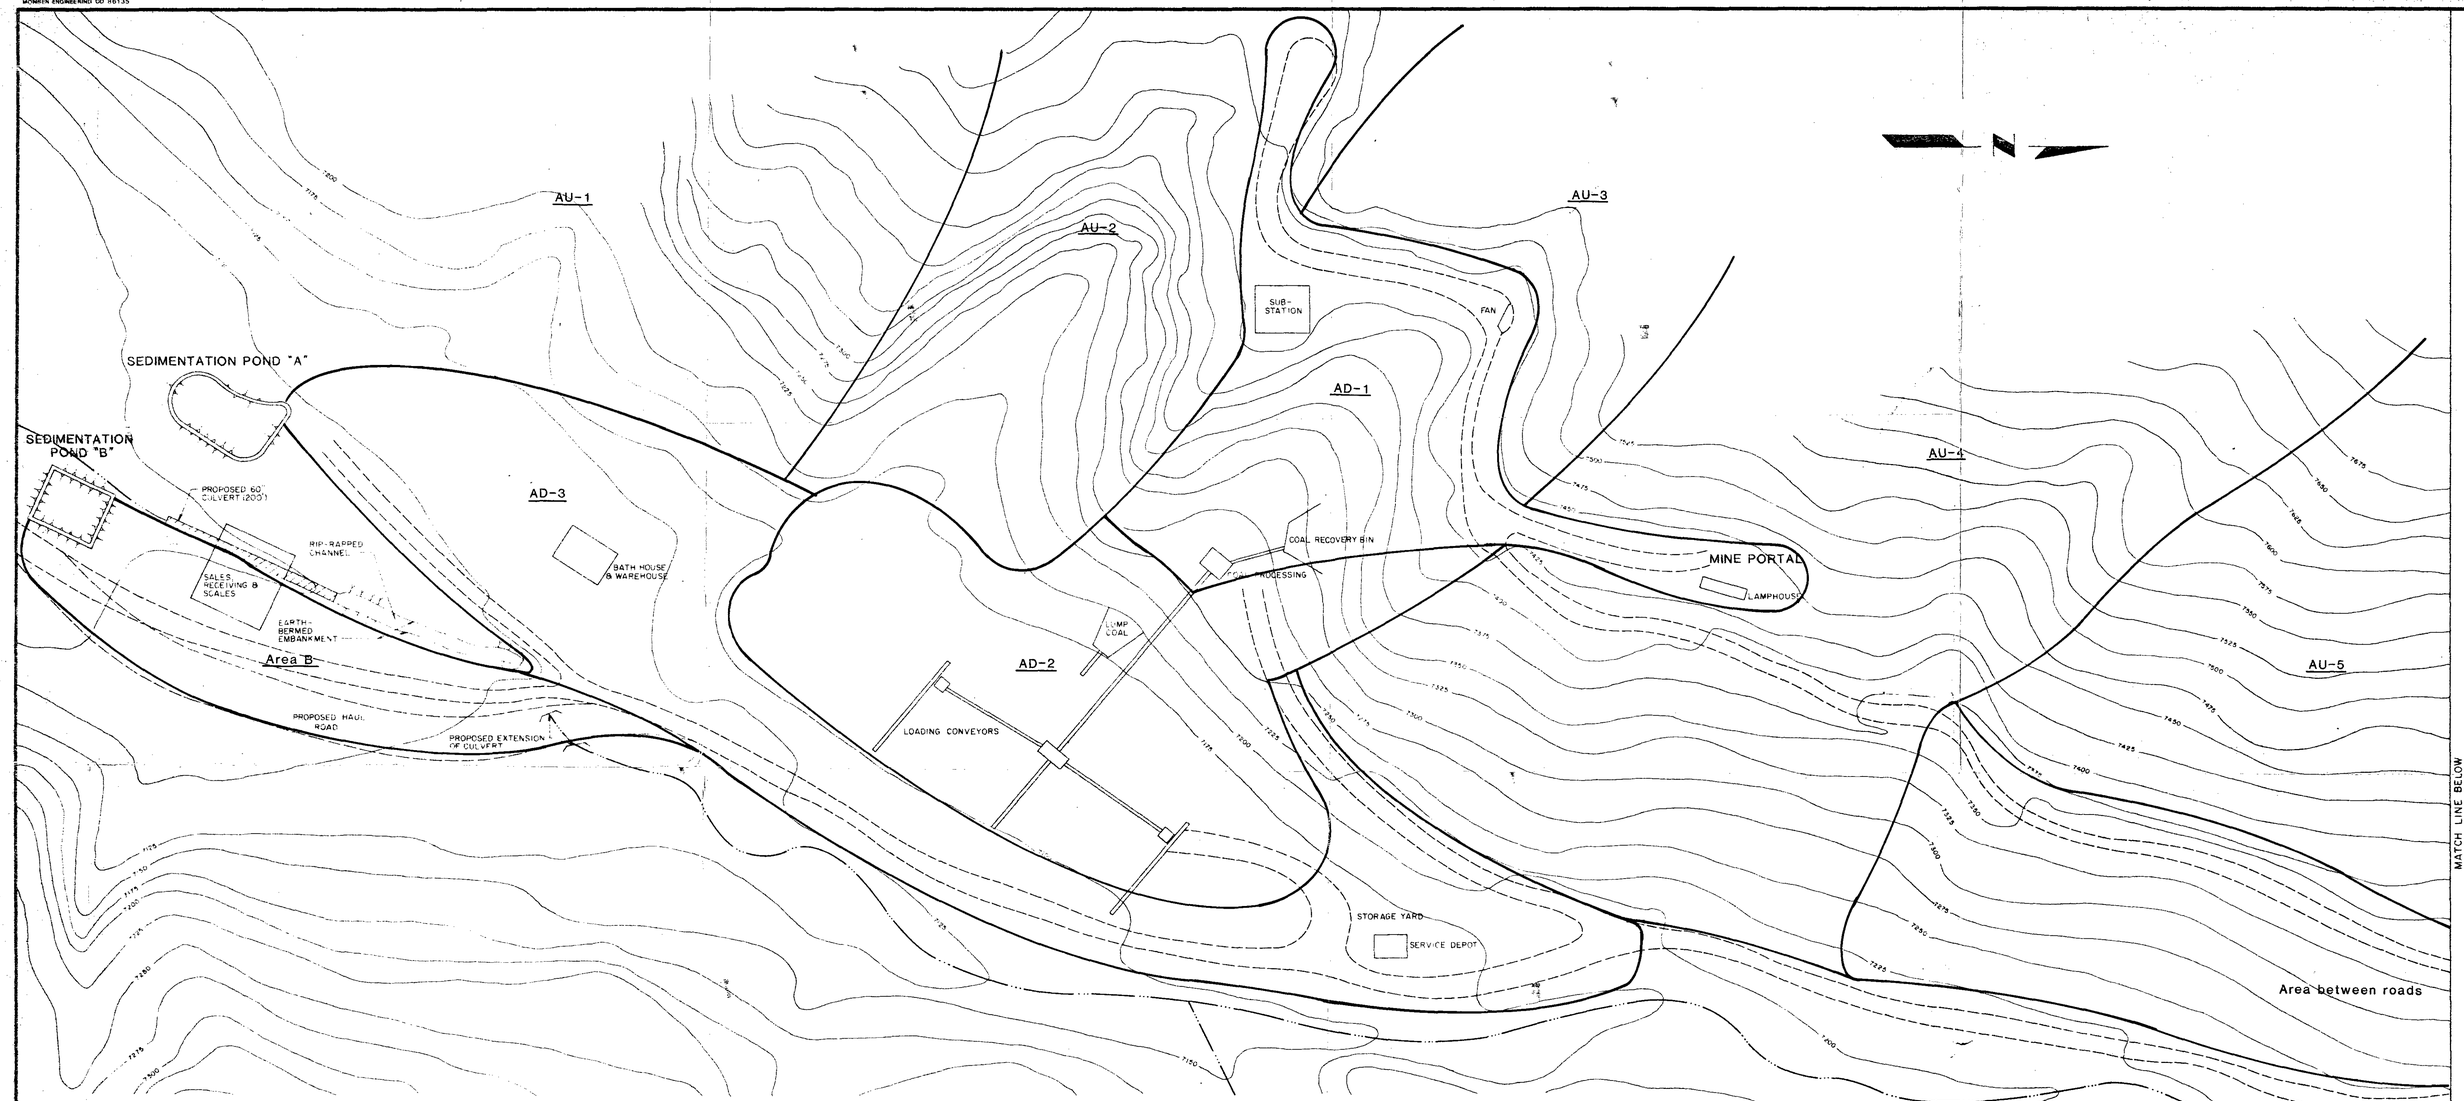

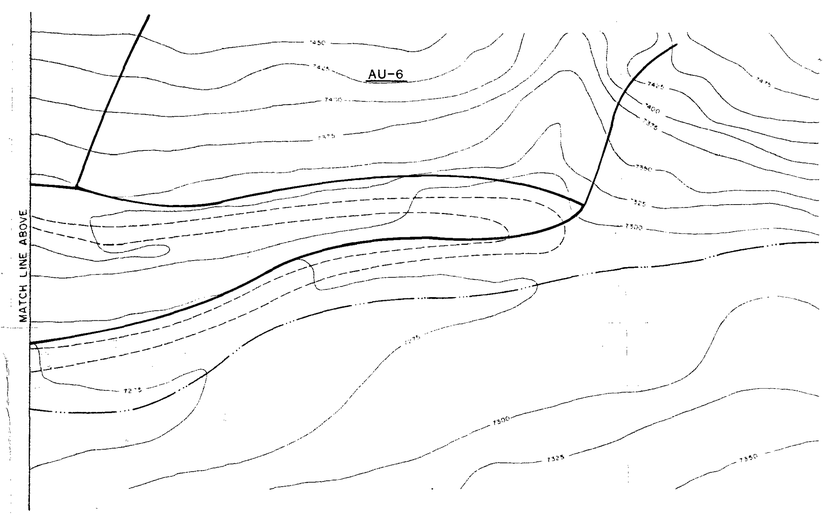

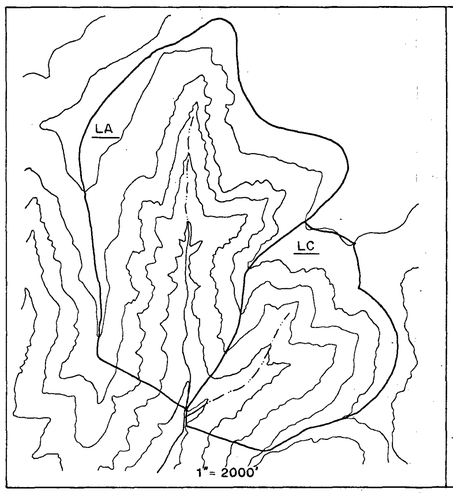

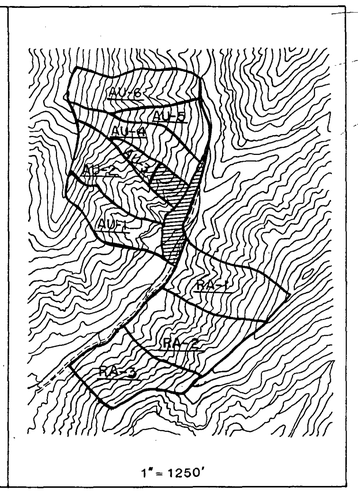

HORROCKS / CAROLLO ENGINEERS
1 WEST MAIN STREET
AMERICAN FORK, UTAH 84003

BEAR CREEK CANYON CO-OP MINE

COMPUTED AREA LOCATIONS

DESIGNED	CHECKED	DATE	SCALE	DRAWING NO.	SHEET
EGN	HLW	APR '84	1" = 80'		
DRAWN	TRACED	REVISED			
DDG		6/21/84			