# PLATE 7-2

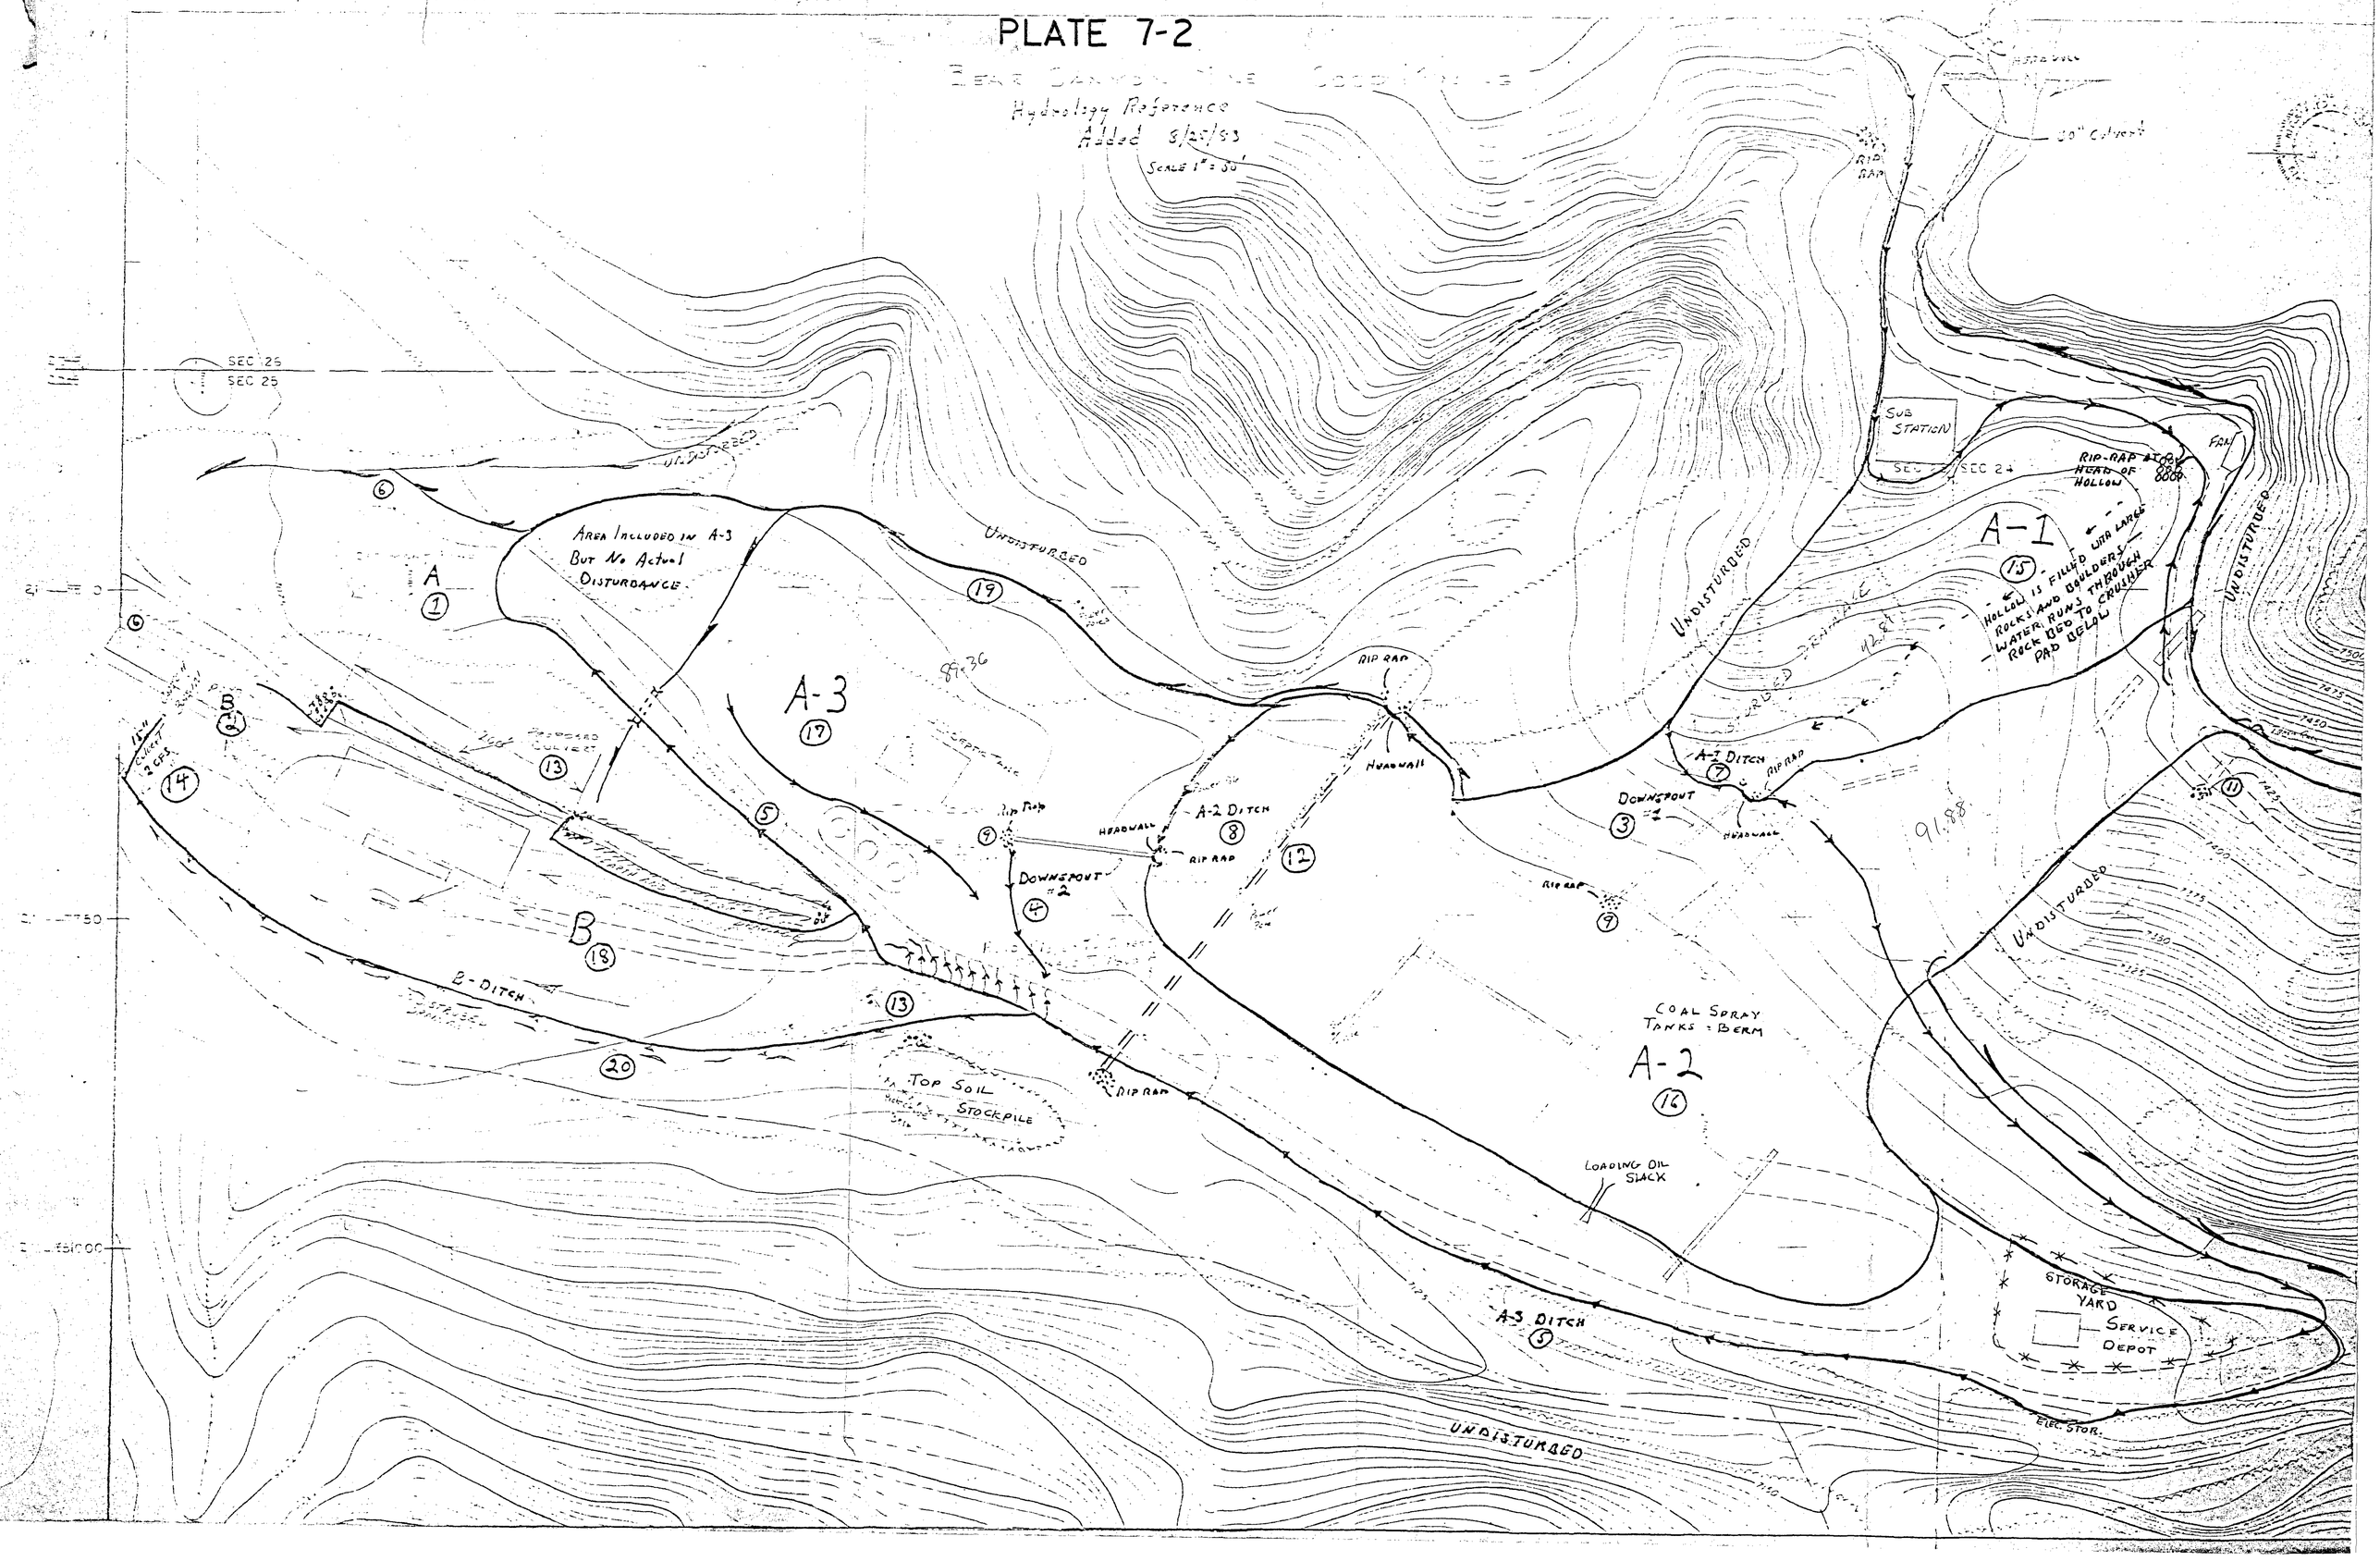

Hydrology Reference
Added 8/25/83
Scale 1" = 50'
SEC 26
SEC 25
SEC 24
Area Included in A-3 But No Actual Disturbance
A-1
A-2
A-3
B
Undisturbed
Rip Rap
Headwall
Downspout #1
Downspout #2
A-1 Ditch
A-2 Ditch
A-3 Ditch
B-Ditch
Top Soil Stockpile
Coal Spray Tanks & Berm
Loading Oil Slack
Sub Station
Rip-Rap at Head of Hollow
Hollow is filled with large rocks and boulders. Water runs through rock bed to crusher pad below
Storage Yard
Service Depot
Elec. Stor.
Proposed Culvert
Culvert 2 CFS