PLATE 7-2

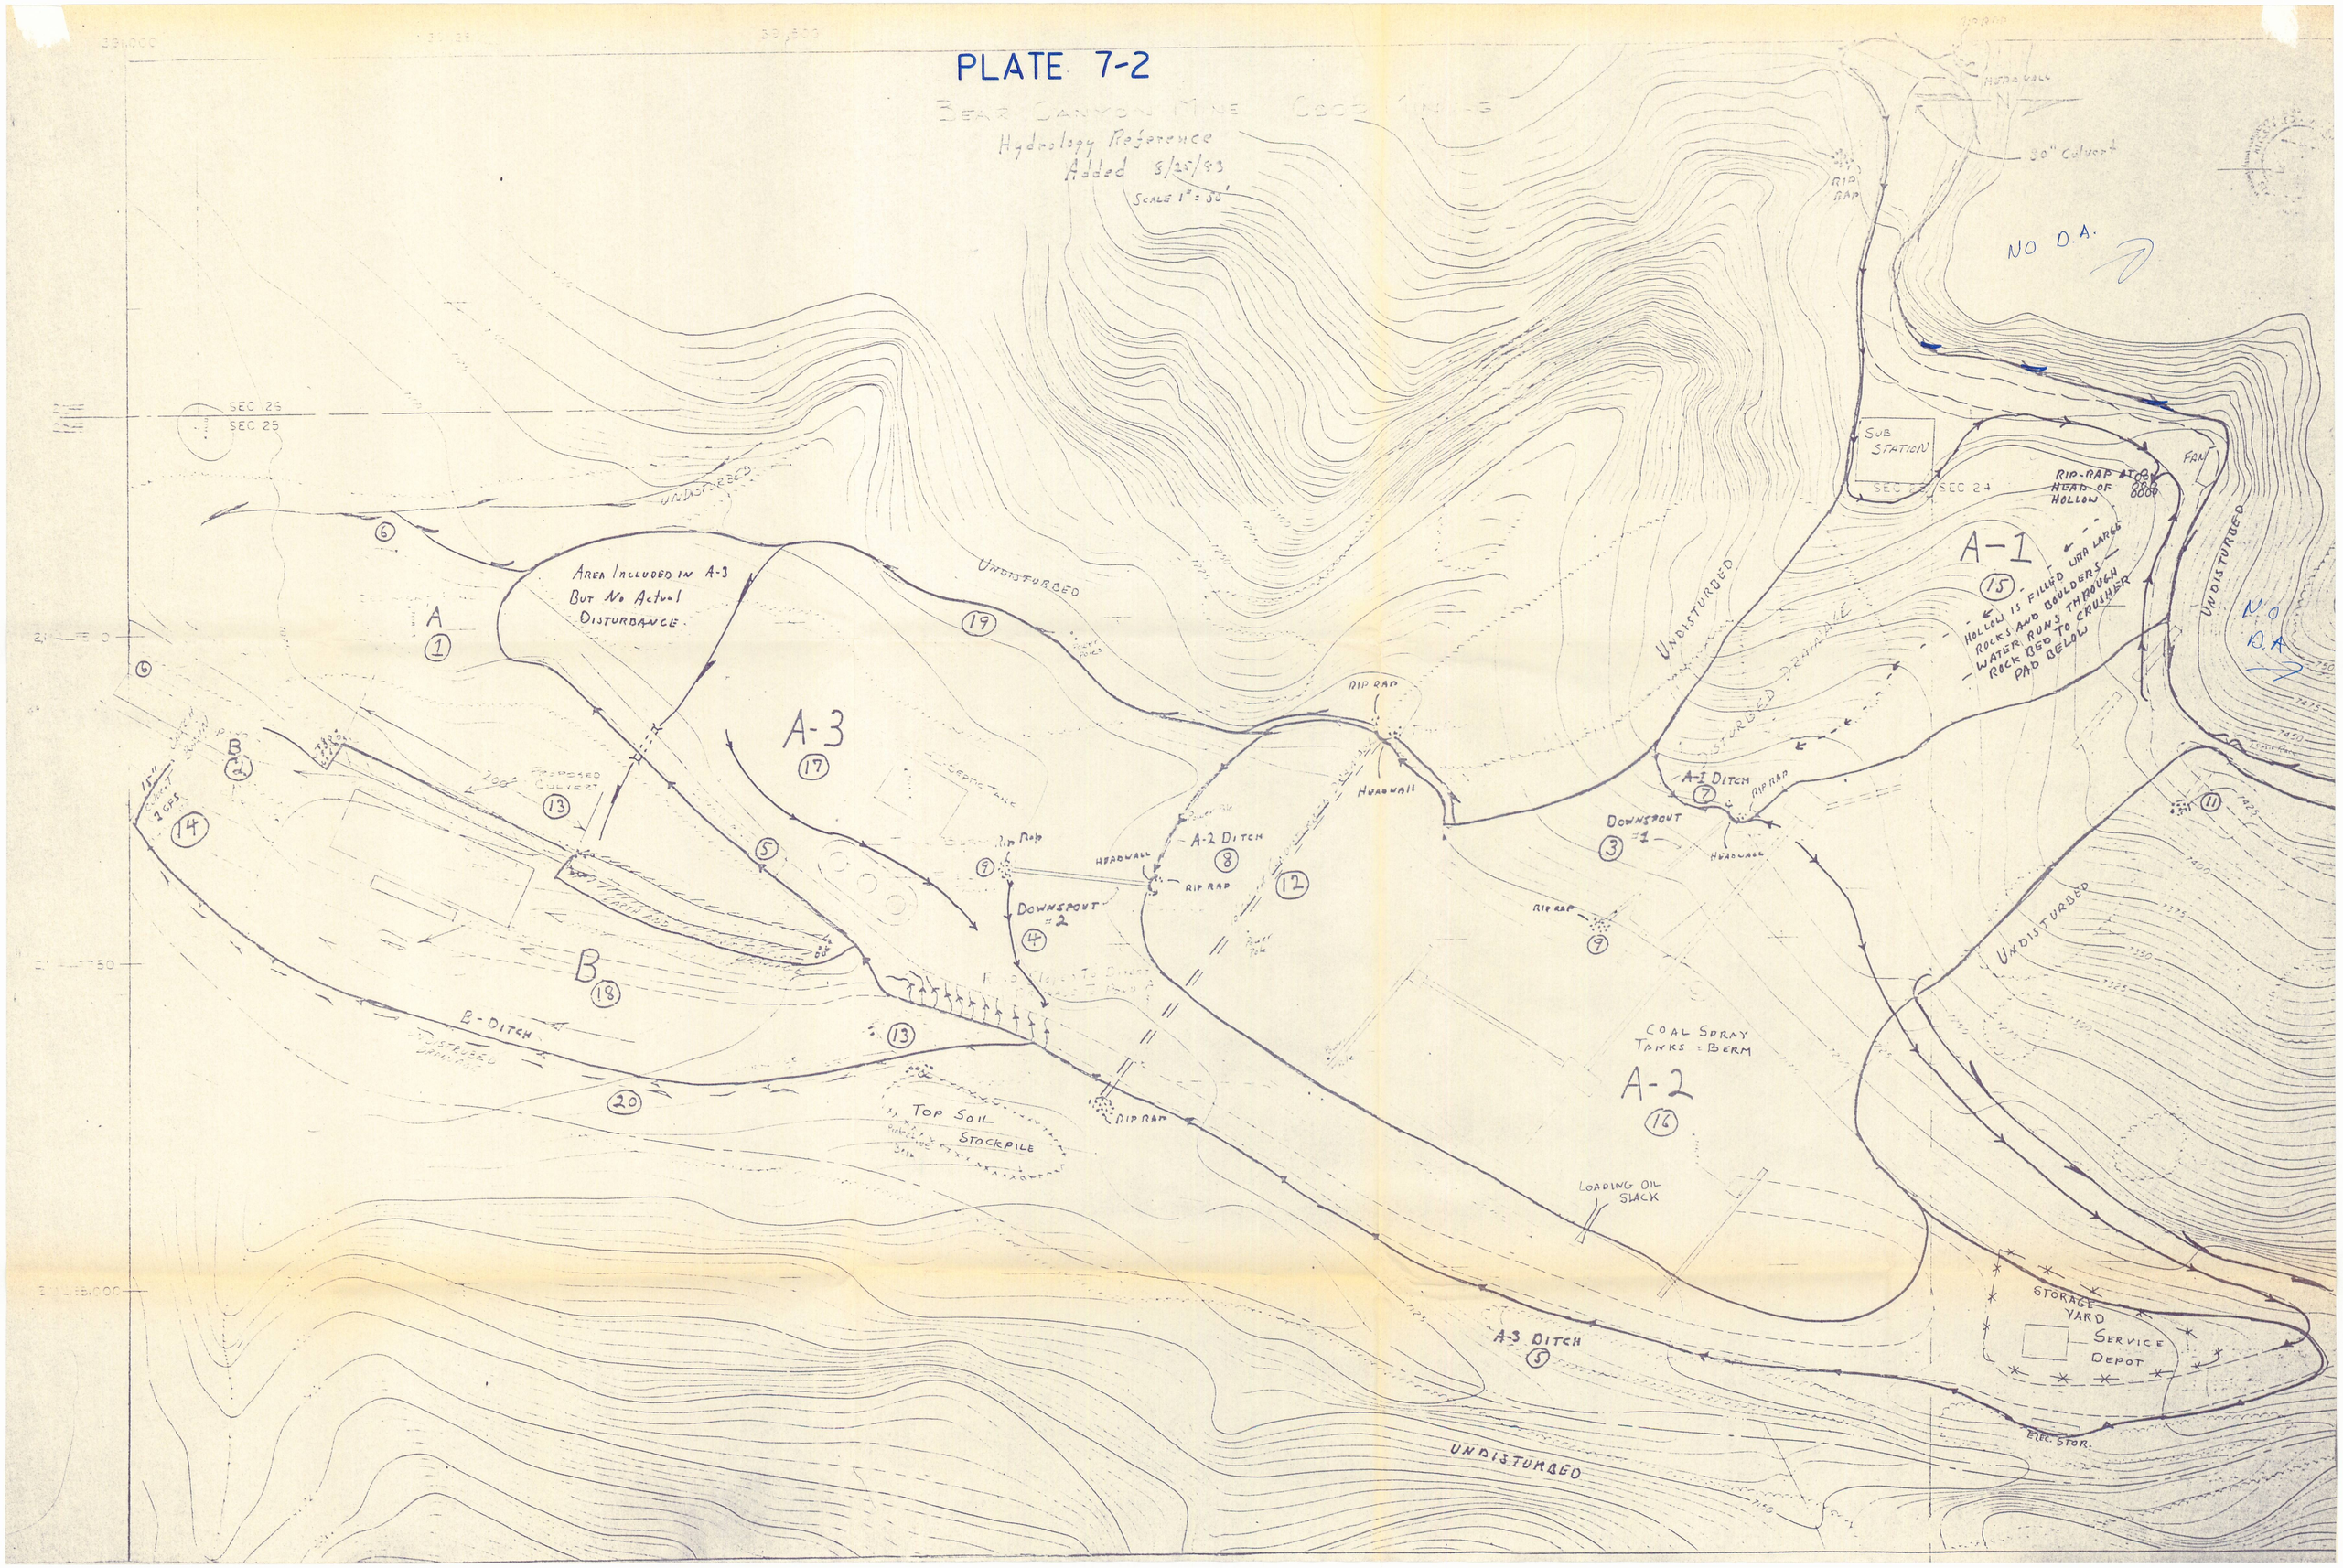

Bear Canyon Mine Cook Mining
Hydrology Reference
Added 8/25/83
Scale 1" = 50'
NO D.A.
30" Culvert
RIP RAP
SUB STATION
SEC 24
SEC 25
SEC 26
FAN
RIP-RAP AT HEAD OF HOLLOW
A-1
15
HOLLOW IS FILLED WITH LARGE ROCKS AND BOULDERS — WATER RUNS THROUGH ROCK BED TO CRUSHER PAD BELOW
UNDISTURBED
NO D.A.
Area Included in A-3 But No Actual Disturbance
A
1
A-3
17
19
6
B
2
14
13
5
Proposed Culvert
Rip Rap
9
Downspout #2
4
Headwall
A-2 Ditch
8
12
A-1 Ditch
7
Downspout #1
3
11
B
18
B-Ditch
20
Top Soil Stockpile
Coal Spray Tanks & Berm
A-2
16
Loading Oil Slack
A-3 Ditch
5
Storage Yard
Service Depot
Elec. Stor.