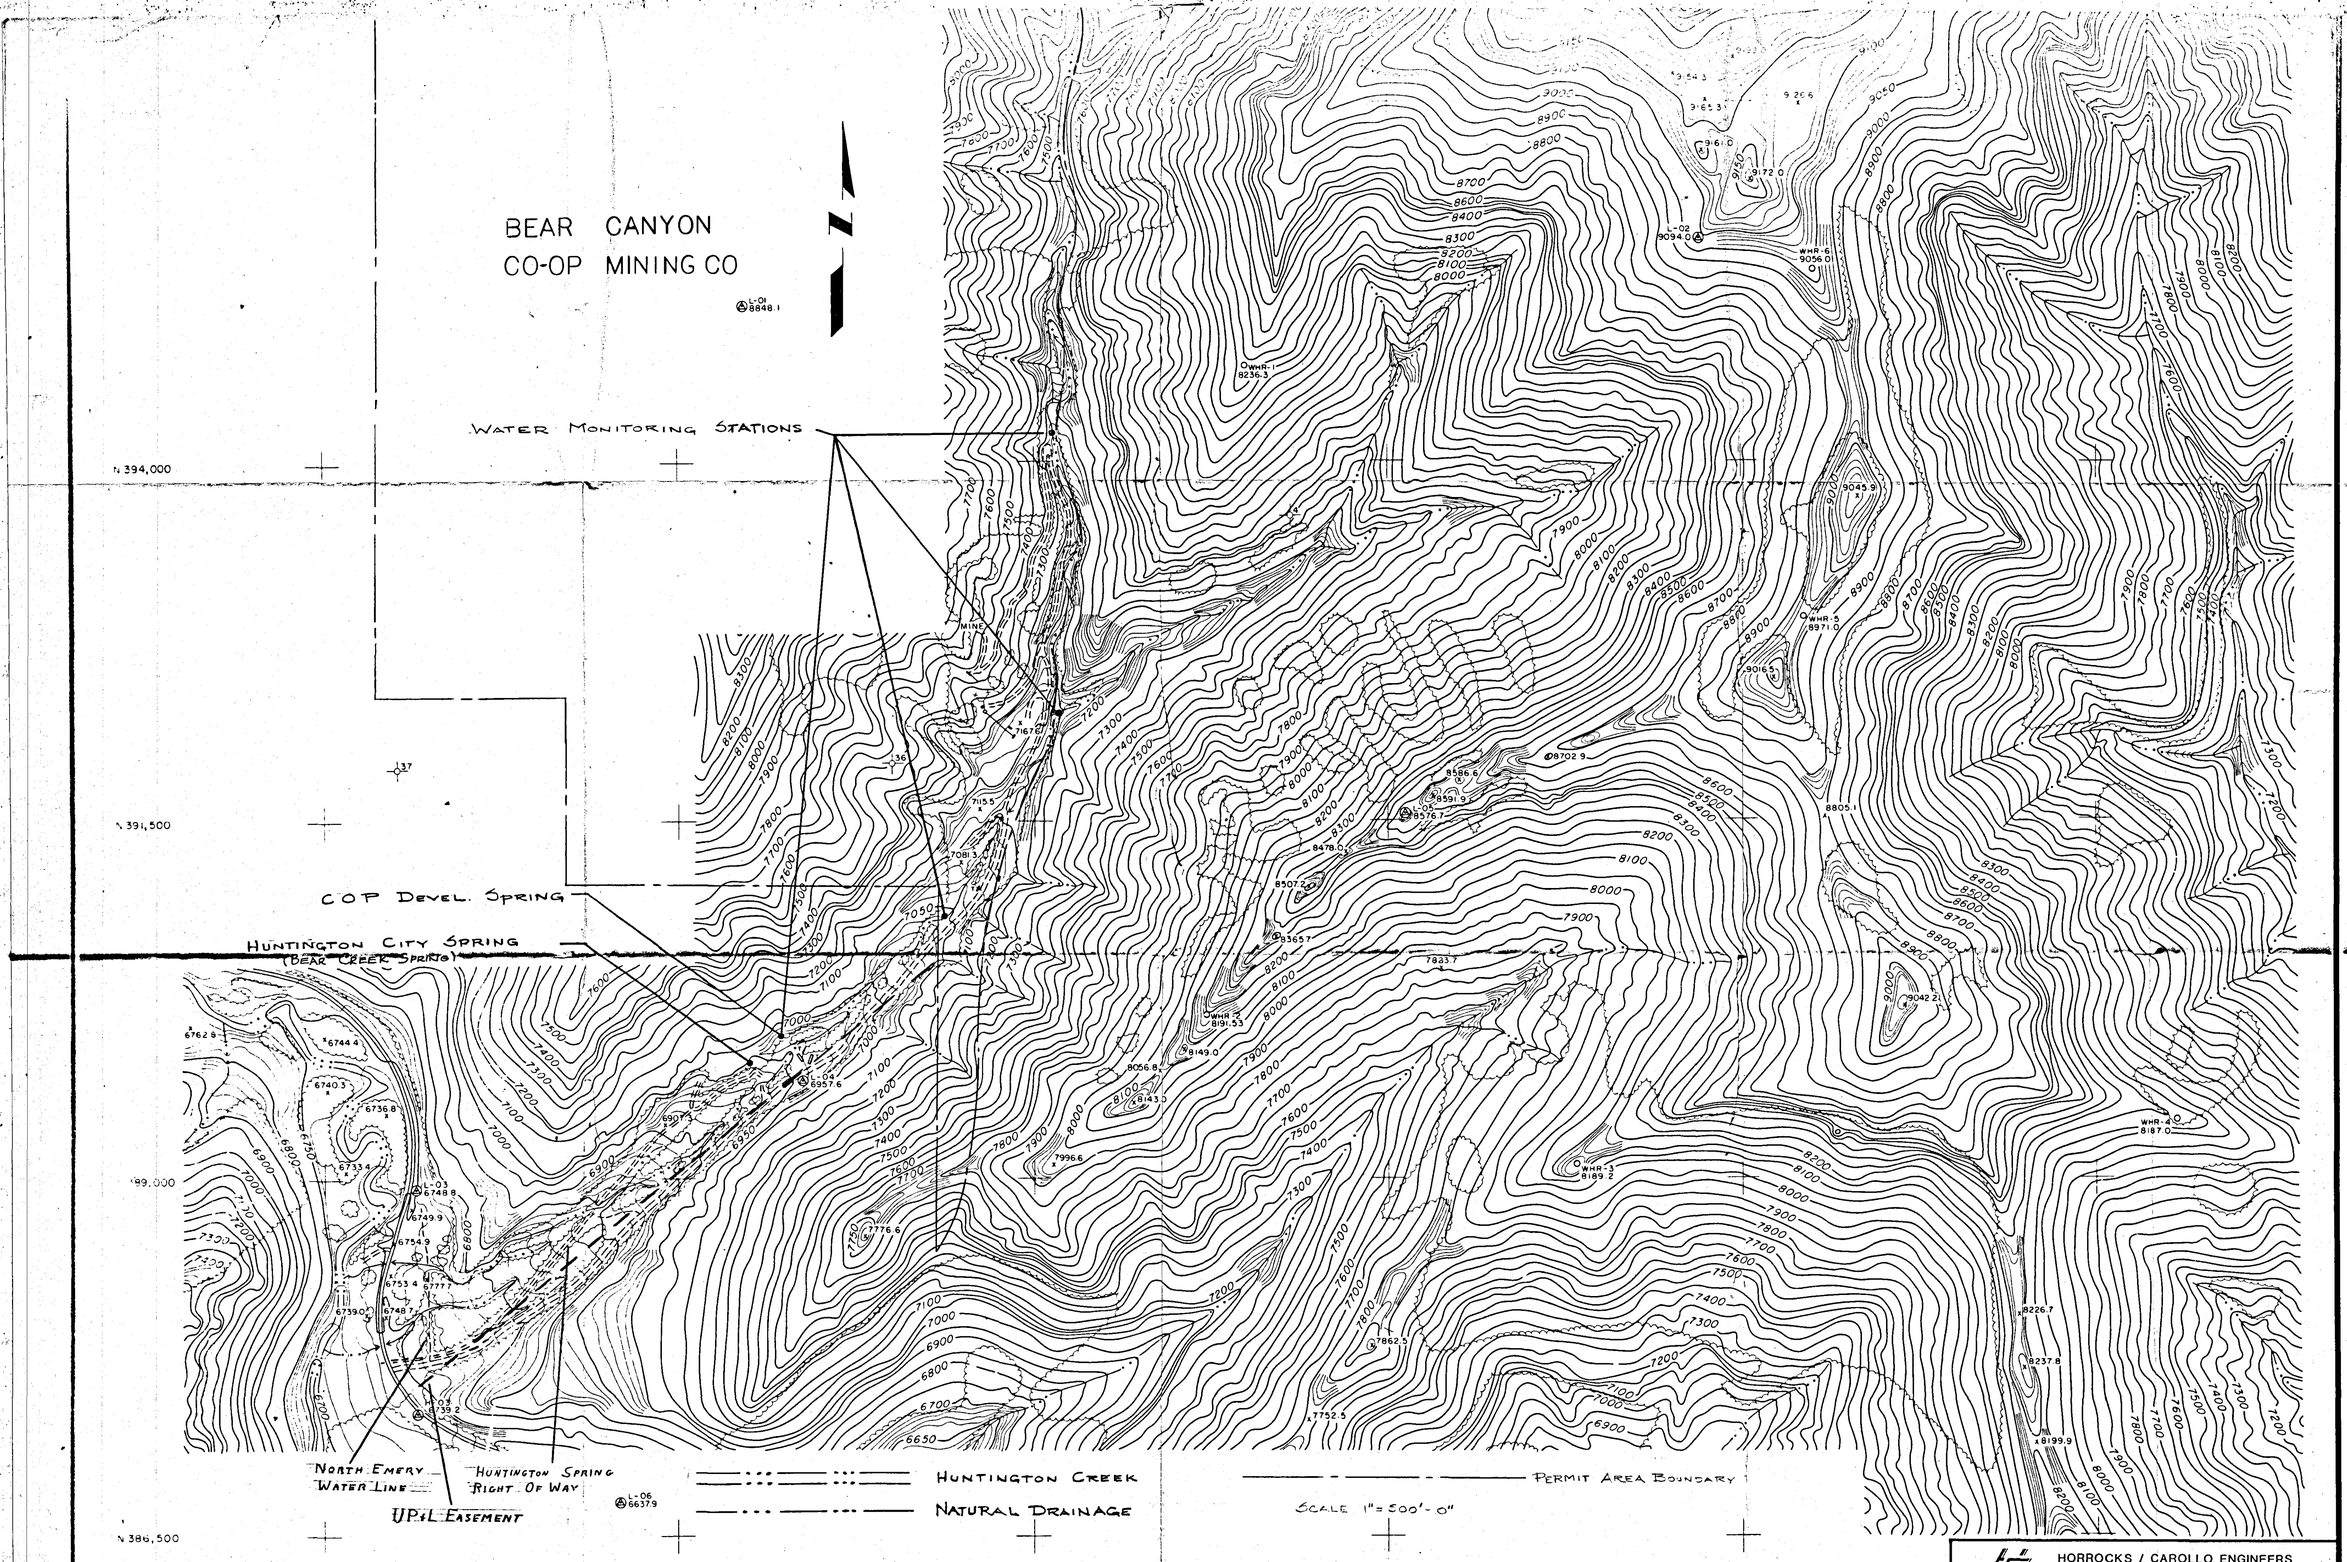

HORROCKS / CAROLLO ENGINEERS
1 WEST MAIN STREET
AMERICAN FORK, UTAH 84003

BEAR CREEK CANYON CO-OP MINE

SPRING & SURFACE WATER MONITORING STATIONS

Designed	Checked	Date	Scale	Drawing No.	Sheet
EGN	HLW	APR. '84	1" = 80'		No. of
Drawn	Traced	Revised			
DDG					