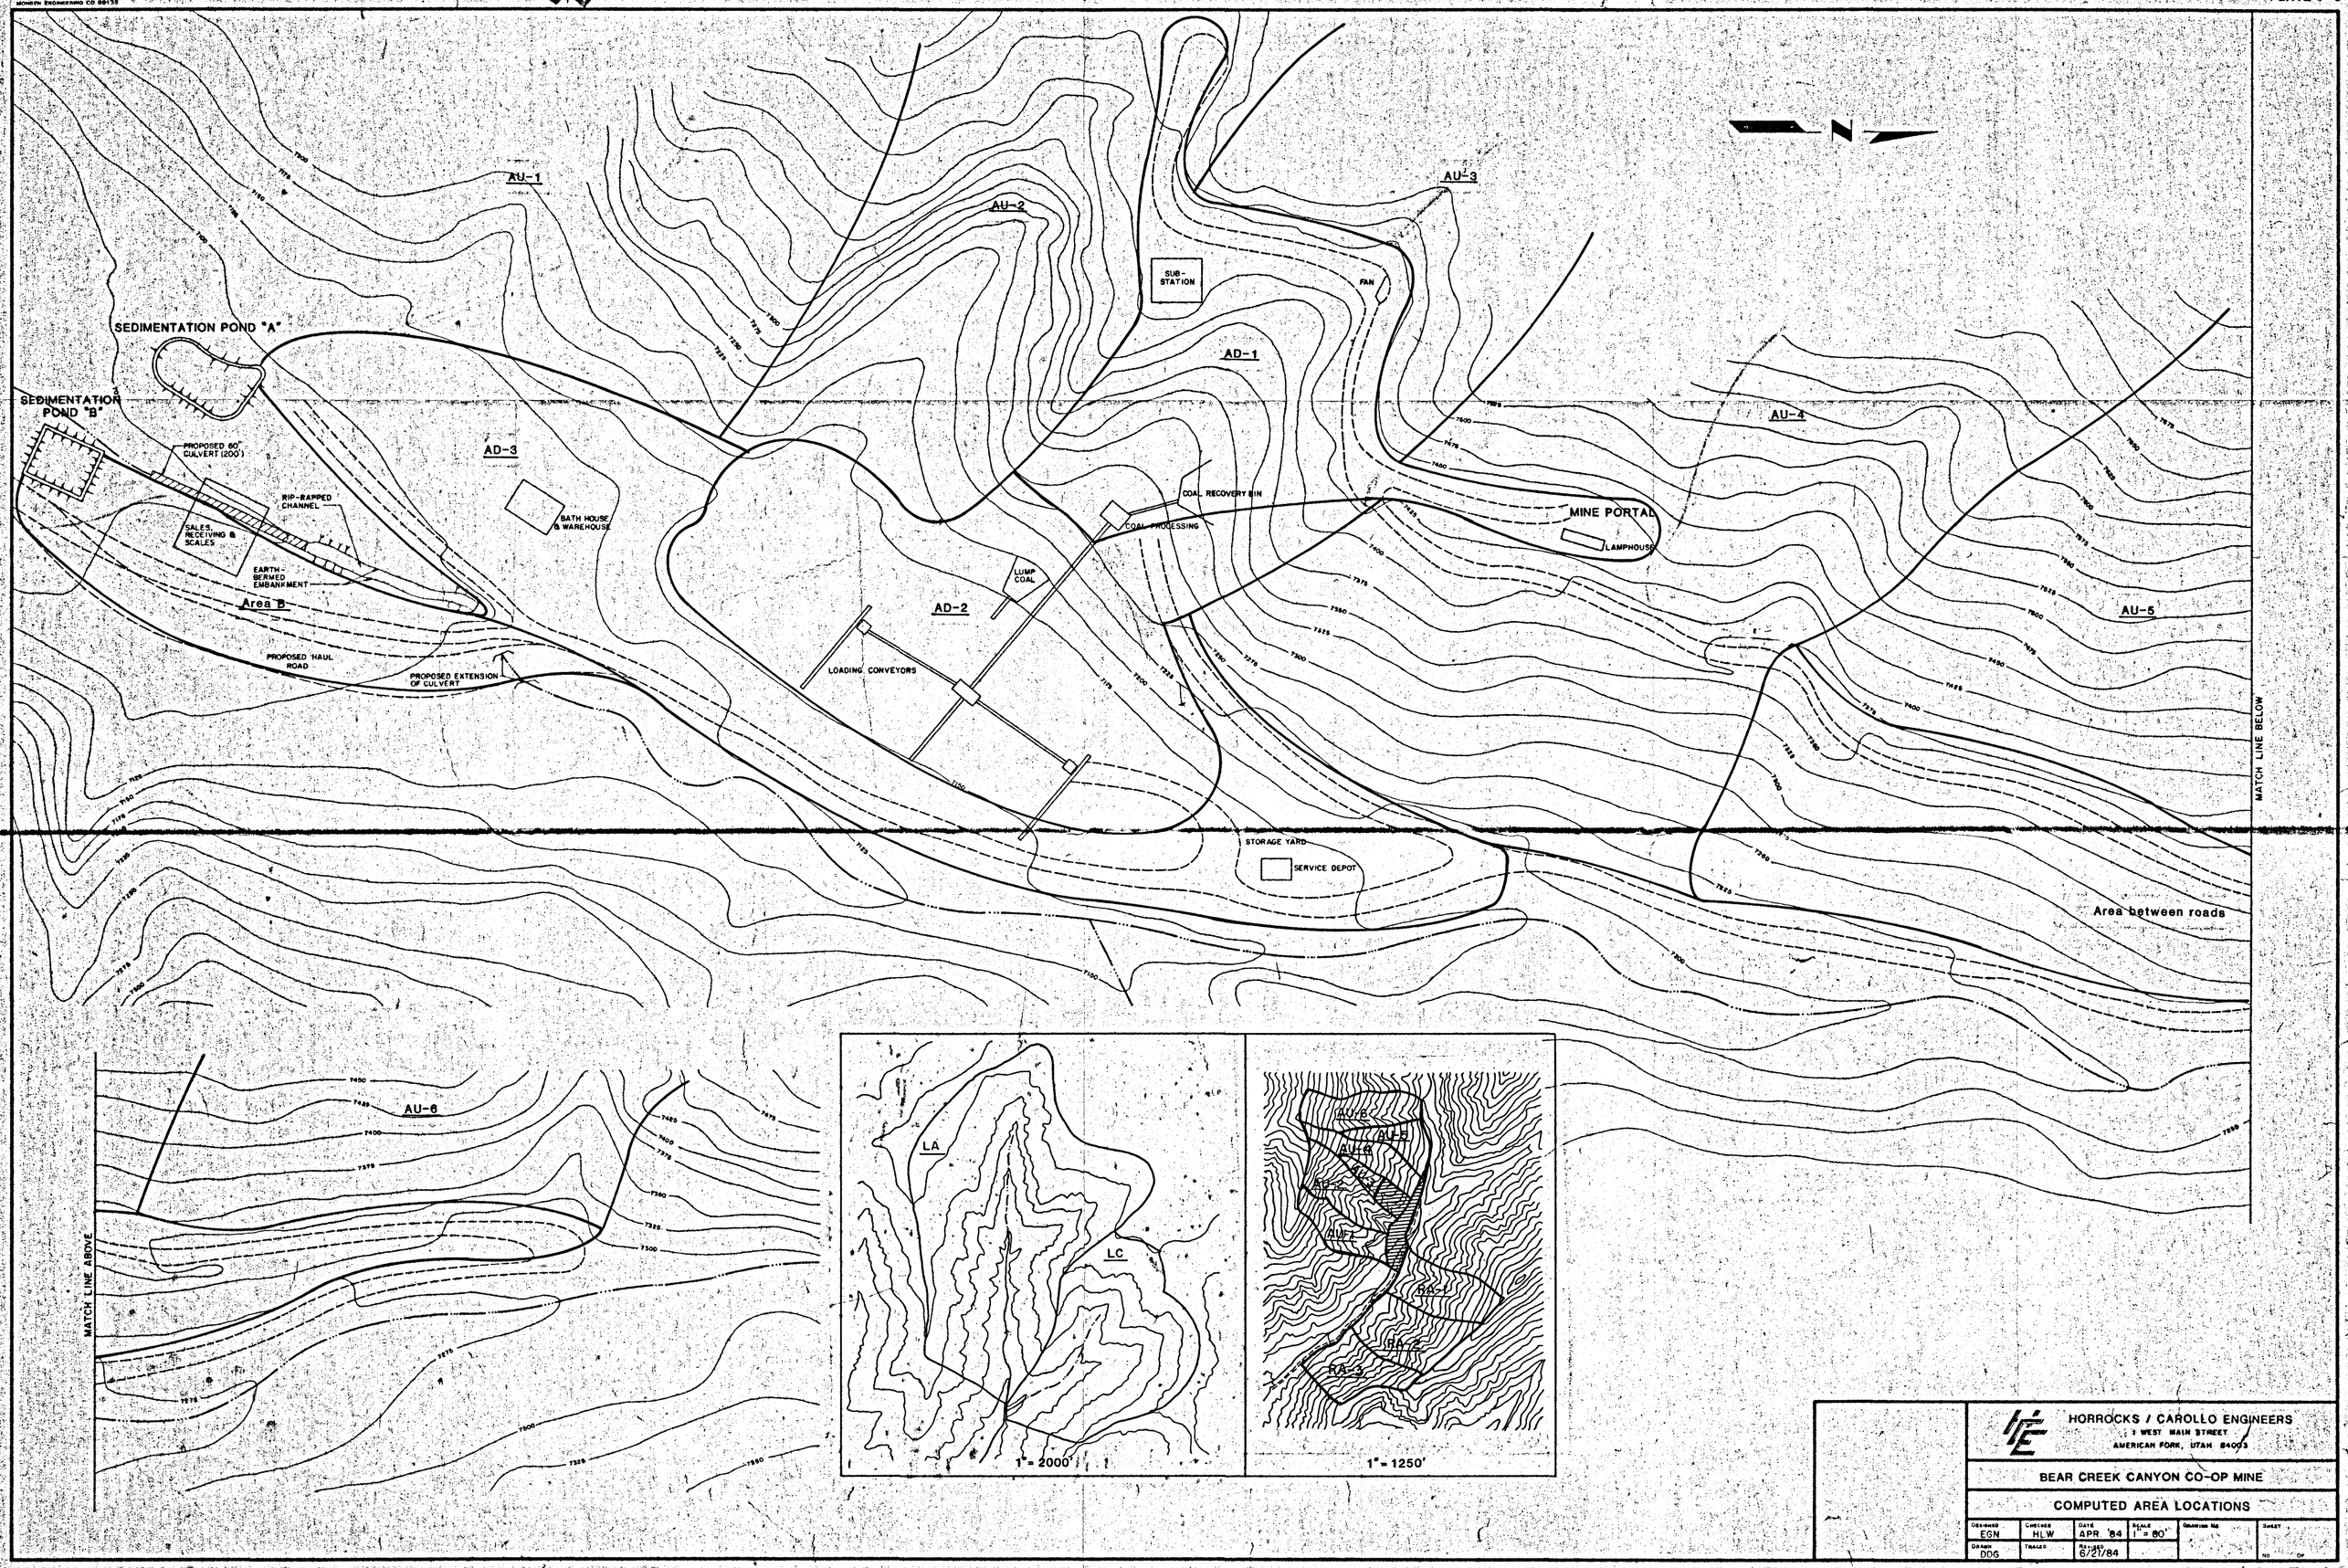


HORROCKS / CAROLLO ENGINEERS
2 WEST MAIN STREET
AMERICAN FORK, UTAH 84003

BEAR CREEK CANYON CO-OP MINE

COMPUTED AREA LOCATIONS

| Designed | Checked | Date | Scale | Drawing No. | Sheet |
|---|---|---|---|---|---|
| EGN | HLW | APR '84 | 1" = 80' | | |
| Drawn | Traced | Revised | | | No. of |
| DDG | | 6/21/84 | | | |