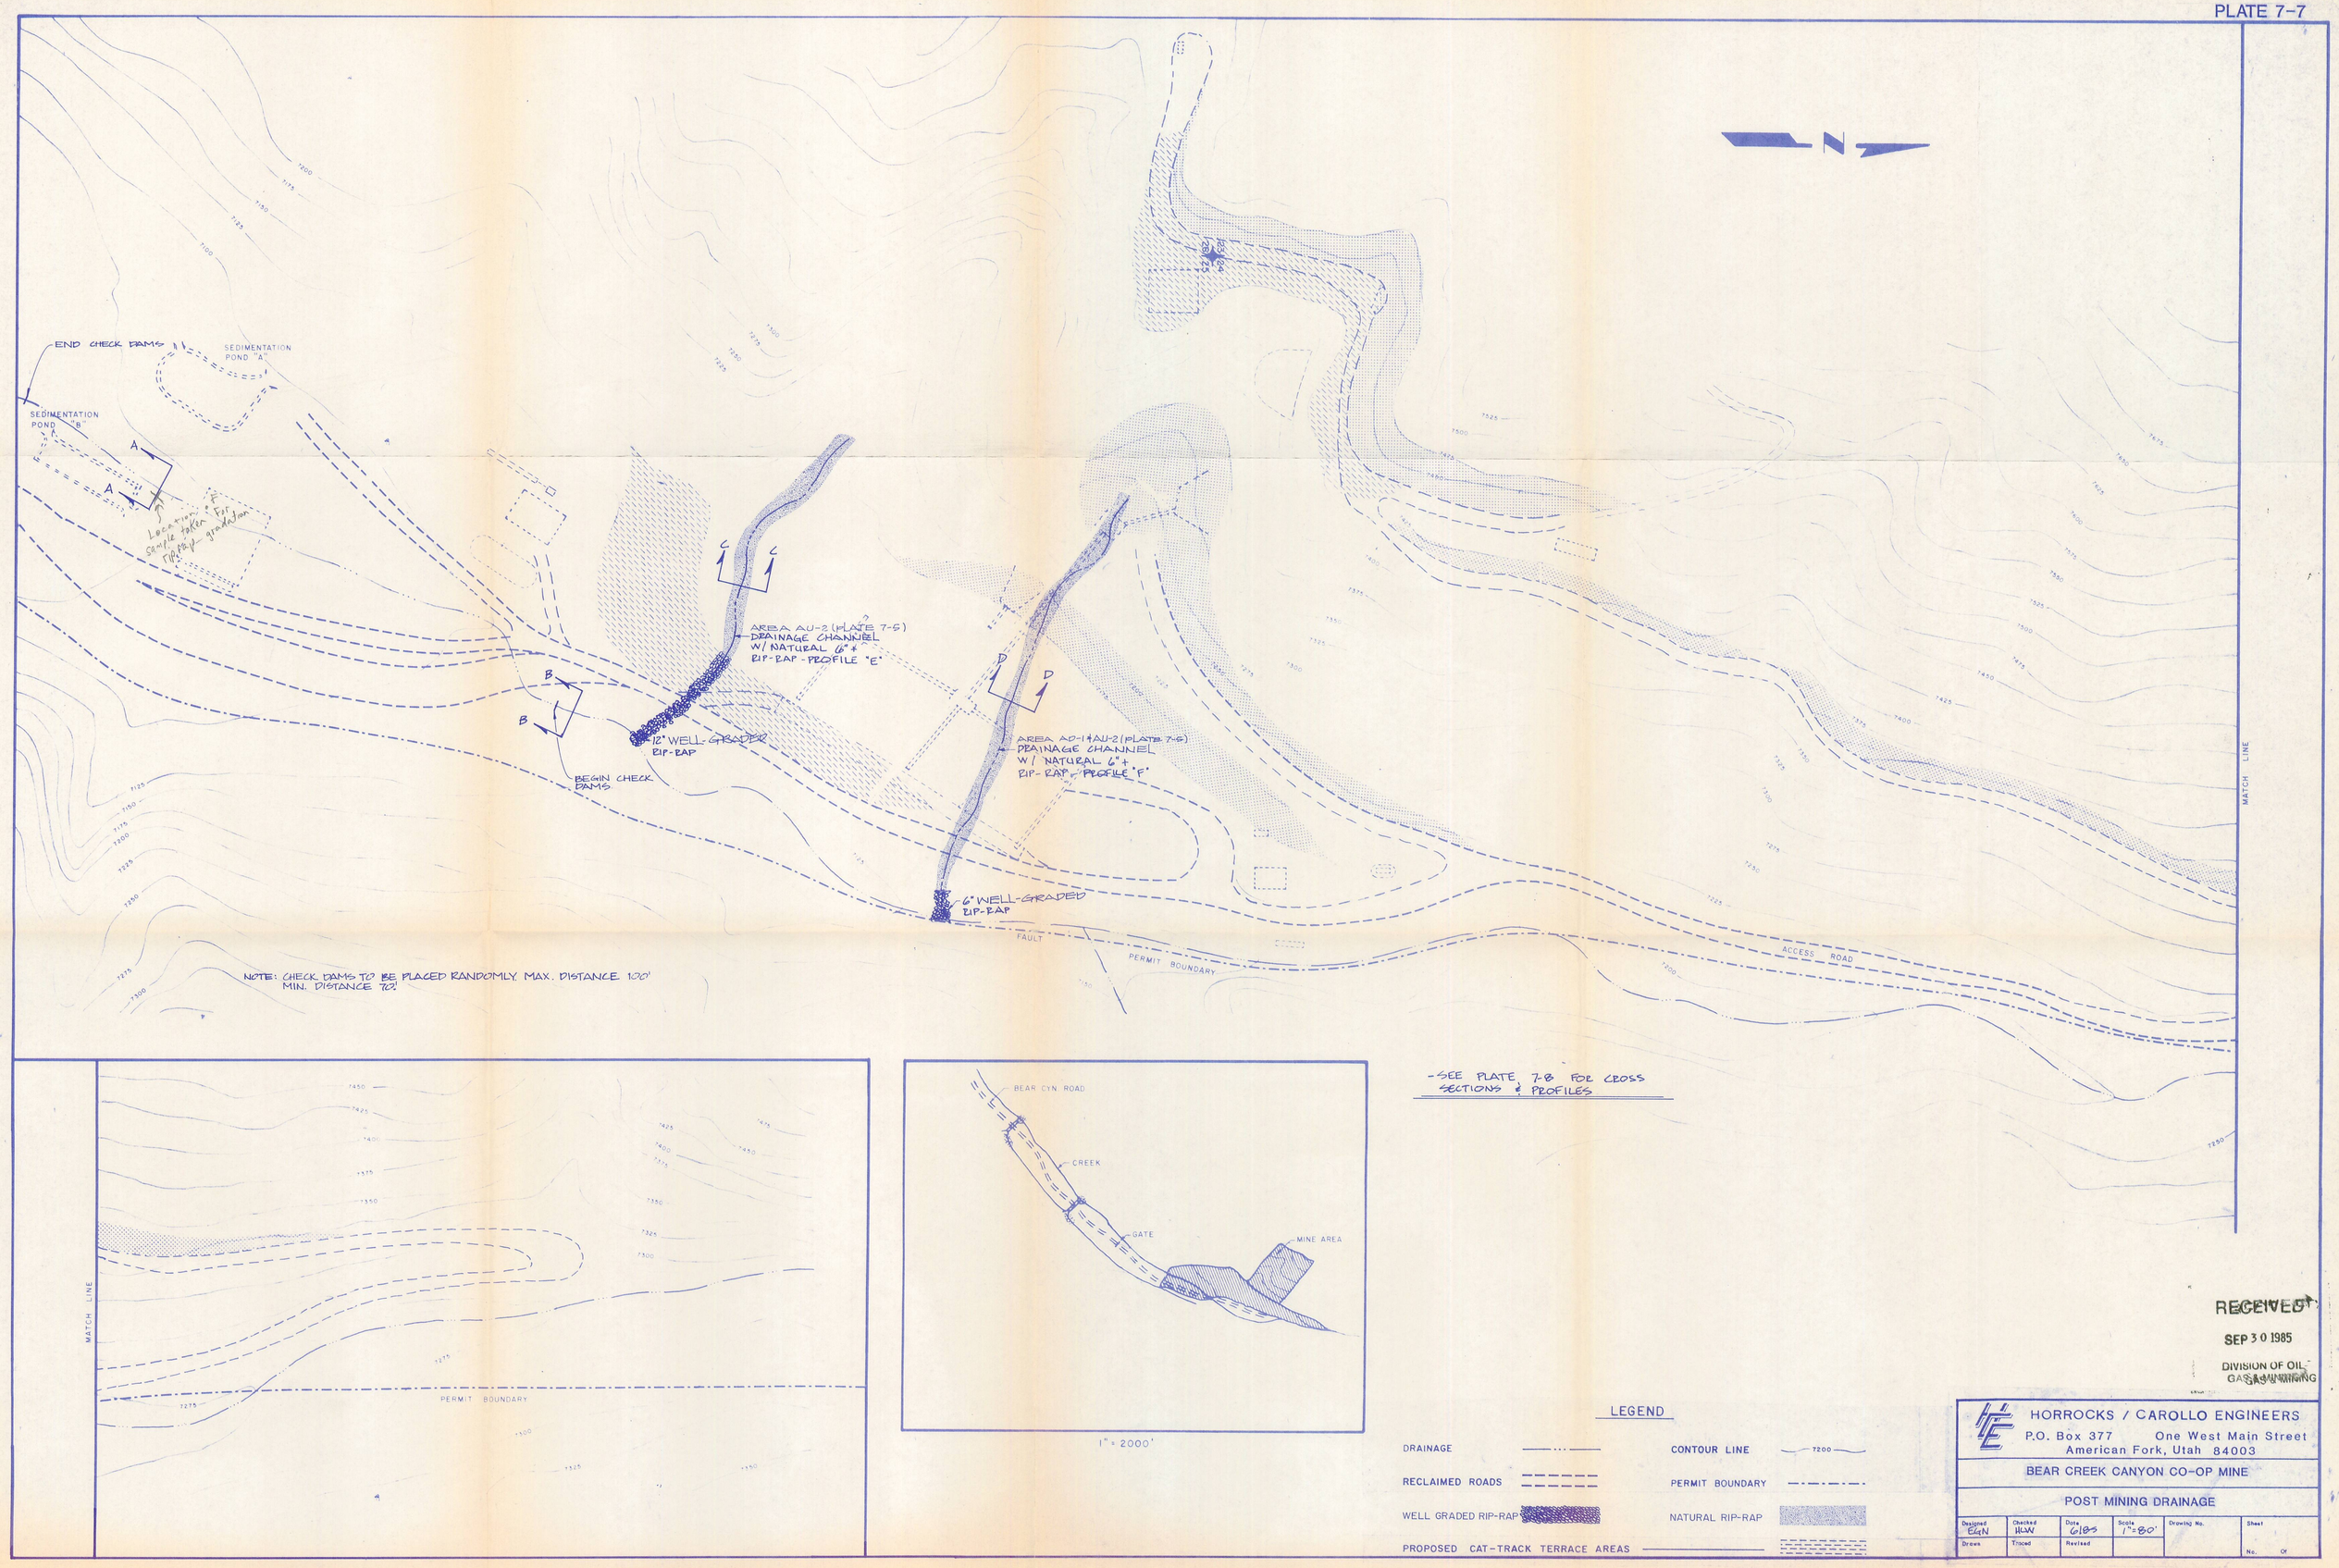

-SEE PLATE 7-8 FOR CROSS SECTIONS & PROFILES

RECEIVED
SEP 30 1985
DIVISION OF OIL, GAS & MINING

LEGEND

DRAINAGE		CONTOUR LINE	7200
RECLAIMED ROADS		PERMIT BOUNDARY	
WELL GRADED RIP-RAP		NATURAL RIP-RAP	
PROPOSED CAT-TRACK TERRACE AREAS			

HORROCKS / CAROLLO ENGINEERS
P.O. Box 377 One West Main Street
American Fork, Utah 84003

BEAR CREEK CANYON CO-OP MINE

POST MINING DRAINAGE

Designed	Checked	Date	Scale	Drawing No.	Sheet
EGN	HLW	6/85	1"=80'		
Drawn	Traced	Revised			No. Of