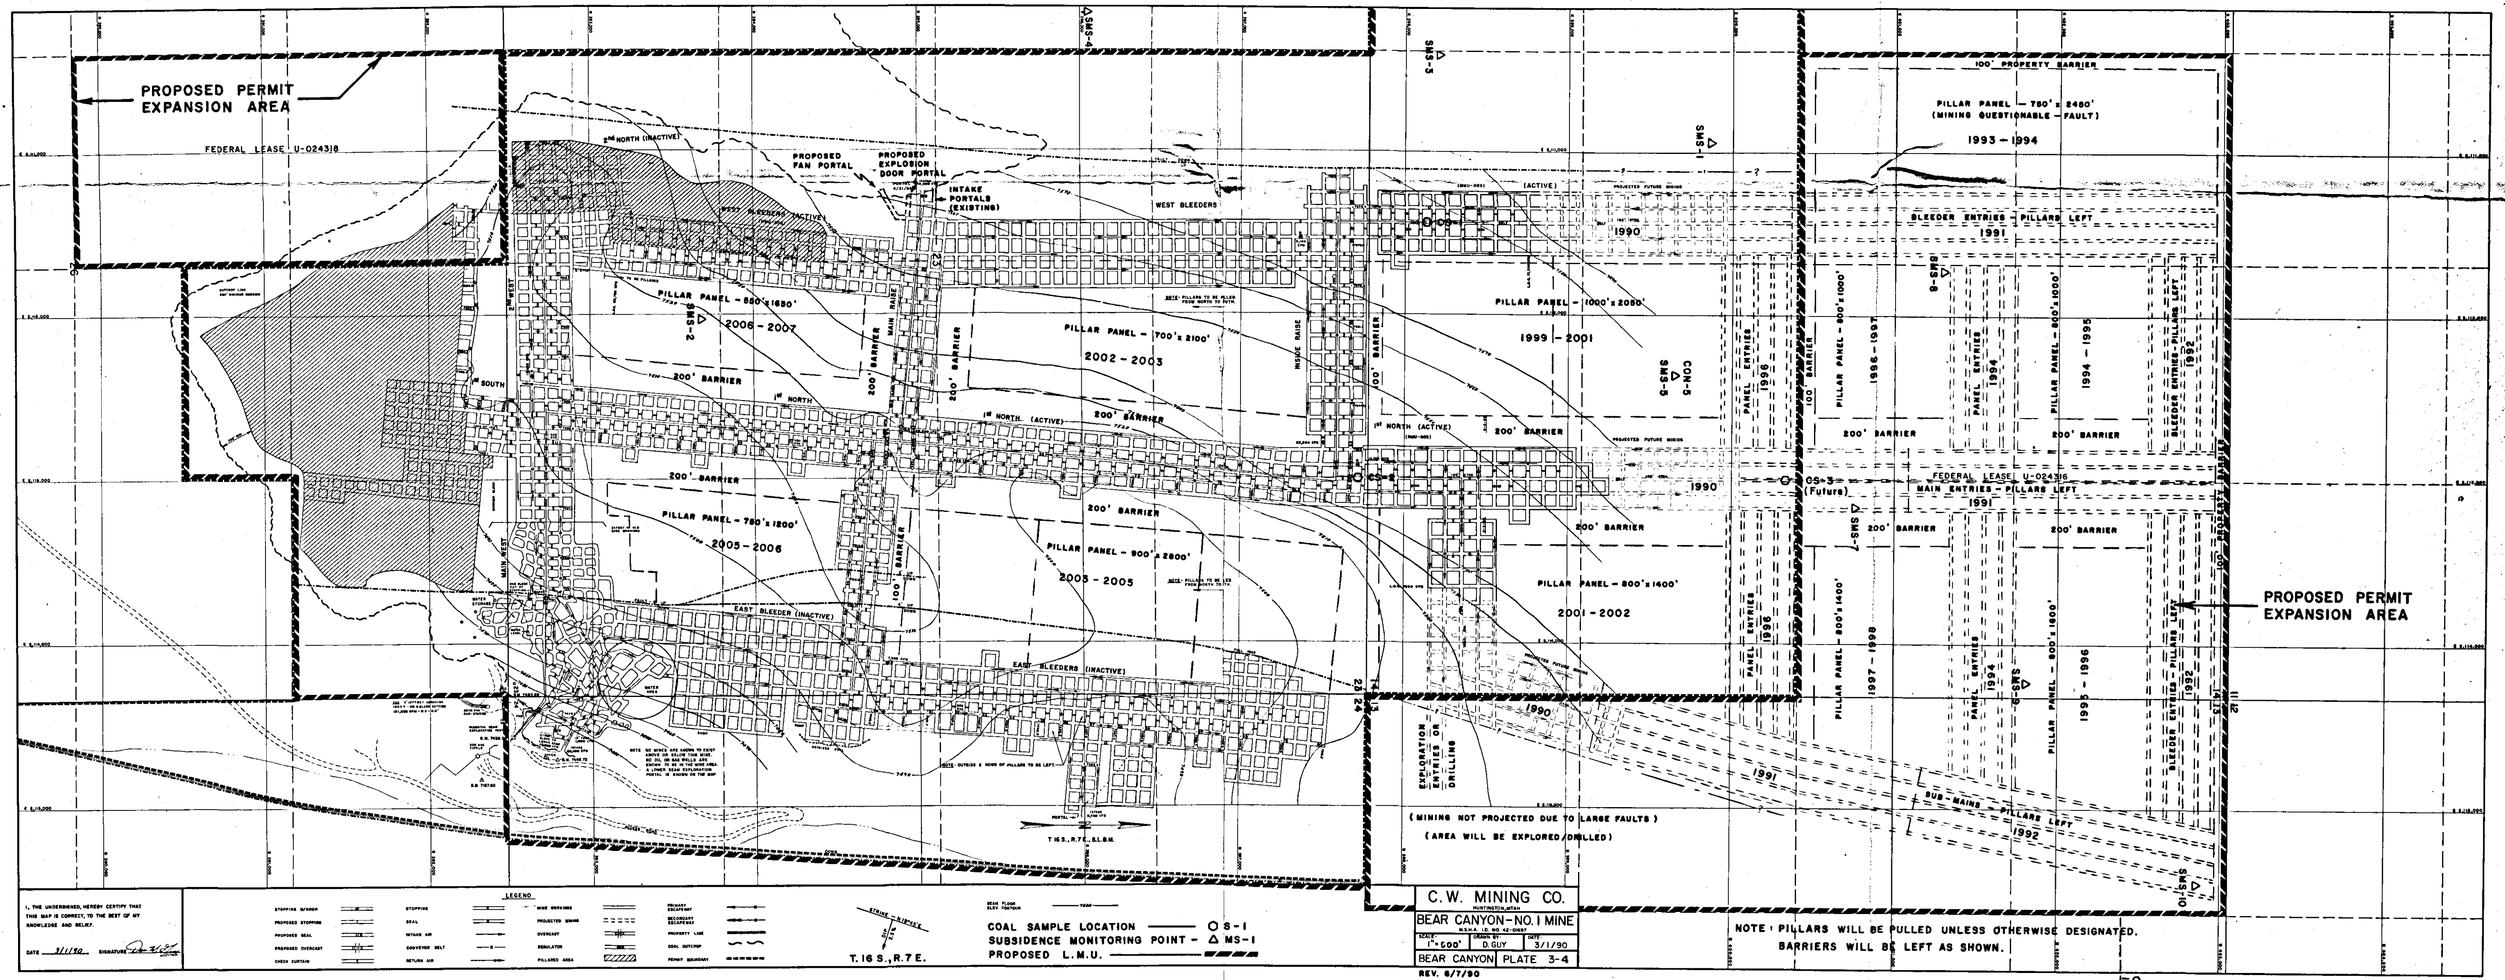
PROPOSED PERMIT EXPANSION AREA
FEDERAL LEASE U-024318
2nd NORTH (INACTIVE)
PROPOSED FAN PORTAL
PROPOSED EXPLOSION DOOR PORTAL
INTAKE PORTALS (EXISTING)
WEST BLEEDERS (ACTIVE)
WEST BLEEDERS
PILLAR PANEL - 550' x 1650'
2006 - 2007
PILLAR PANEL - 700' x 2100'
2002 - 2003
PILLAR PANEL - 1000' x 2050'
1999 - 2001
PILLAR PANEL - 750' x 1200'
2005 - 2006
PILLAR PANEL - 900' x 2800'
2003 - 2005
PILLAR PANEL - 800' x 1400'
2001 - 2002
200' BARRIER
1st NORTH
1st NORTH (ACTIVE)
1st SOUTH
MAIN RAISE
INSIDE RAISE
MAIN WEST
EAST BLEEDER (INACTIVE)
EAST BLEEDERS (INACTIVE)
100' BARRIER
100' PROPERTY BARRIER
PILLAR PANEL - 750' x 2450' (MINING QUESTIONABLE - FAULT)
1993 - 1994
BLEEDER ENTRIES - PILLARS LEFT
1991
PANEL ENTRIES
1996
PILLAR PANEL - 800' x 1000'
1996 - 1997
1994 - 1995
1992
CON-5
CS-3 (Future)
FEDERAL LEASE U-024316
MAIN ENTRIES - PILLARS LEFT
1991
PILLAR PANEL - 800' x 1400'
1997 - 1998
PILLAR PANEL - 800' x 1600'
1995 - 1996
PROPOSED PERMIT EXPANSION AREA
EXPLORATION ENTRIES OR DRILLING
(MINING NOT PROJECTED DUE TO LARGE FAULTS)
(AREA WILL BE EXPLORED/DRILLED)
SUB-MAINS - PILLARS LEFT
1992
T.16 S., R.7 E., S.L.B.M.
SMS-1
SMS-2
SMS-3
SMS-4
SMS-5
SMS-6
SMS-7
SMS-8
SMS-10
CON-6
LEGEND
COAL SAMPLE LOCATION — O S-1
SUBSIDENCE MONITORING POINT - △ MS-1
PROPOSED L.M.U.
T.16 S., R.7 E.
C.W. MINING CO.
HUNTINGTON, UTAH
BEAR CANYON-NO. 1 MINE
M.S.H.A. I.D. NO. 42-0487
SCALE: 1" = 500'
DRAWN BY: D. GUY
DATE: 3/1/90
BEAR CANYON
PLATE 3-4
REV. 6/7/90
NOTE: PILLARS WILL BE PULLED UNLESS OTHERWISE DESIGNATED.
BARRIERS WILL BE LEFT AS SHOWN.
1, THE UNDERSIGNED, HEREBY CERTIFY THAT THIS MAP IS CORRECT, TO THE BEST OF MY KNOWLEDGE AND BELIEF.
DATE 3/1/90
SIGNATURE