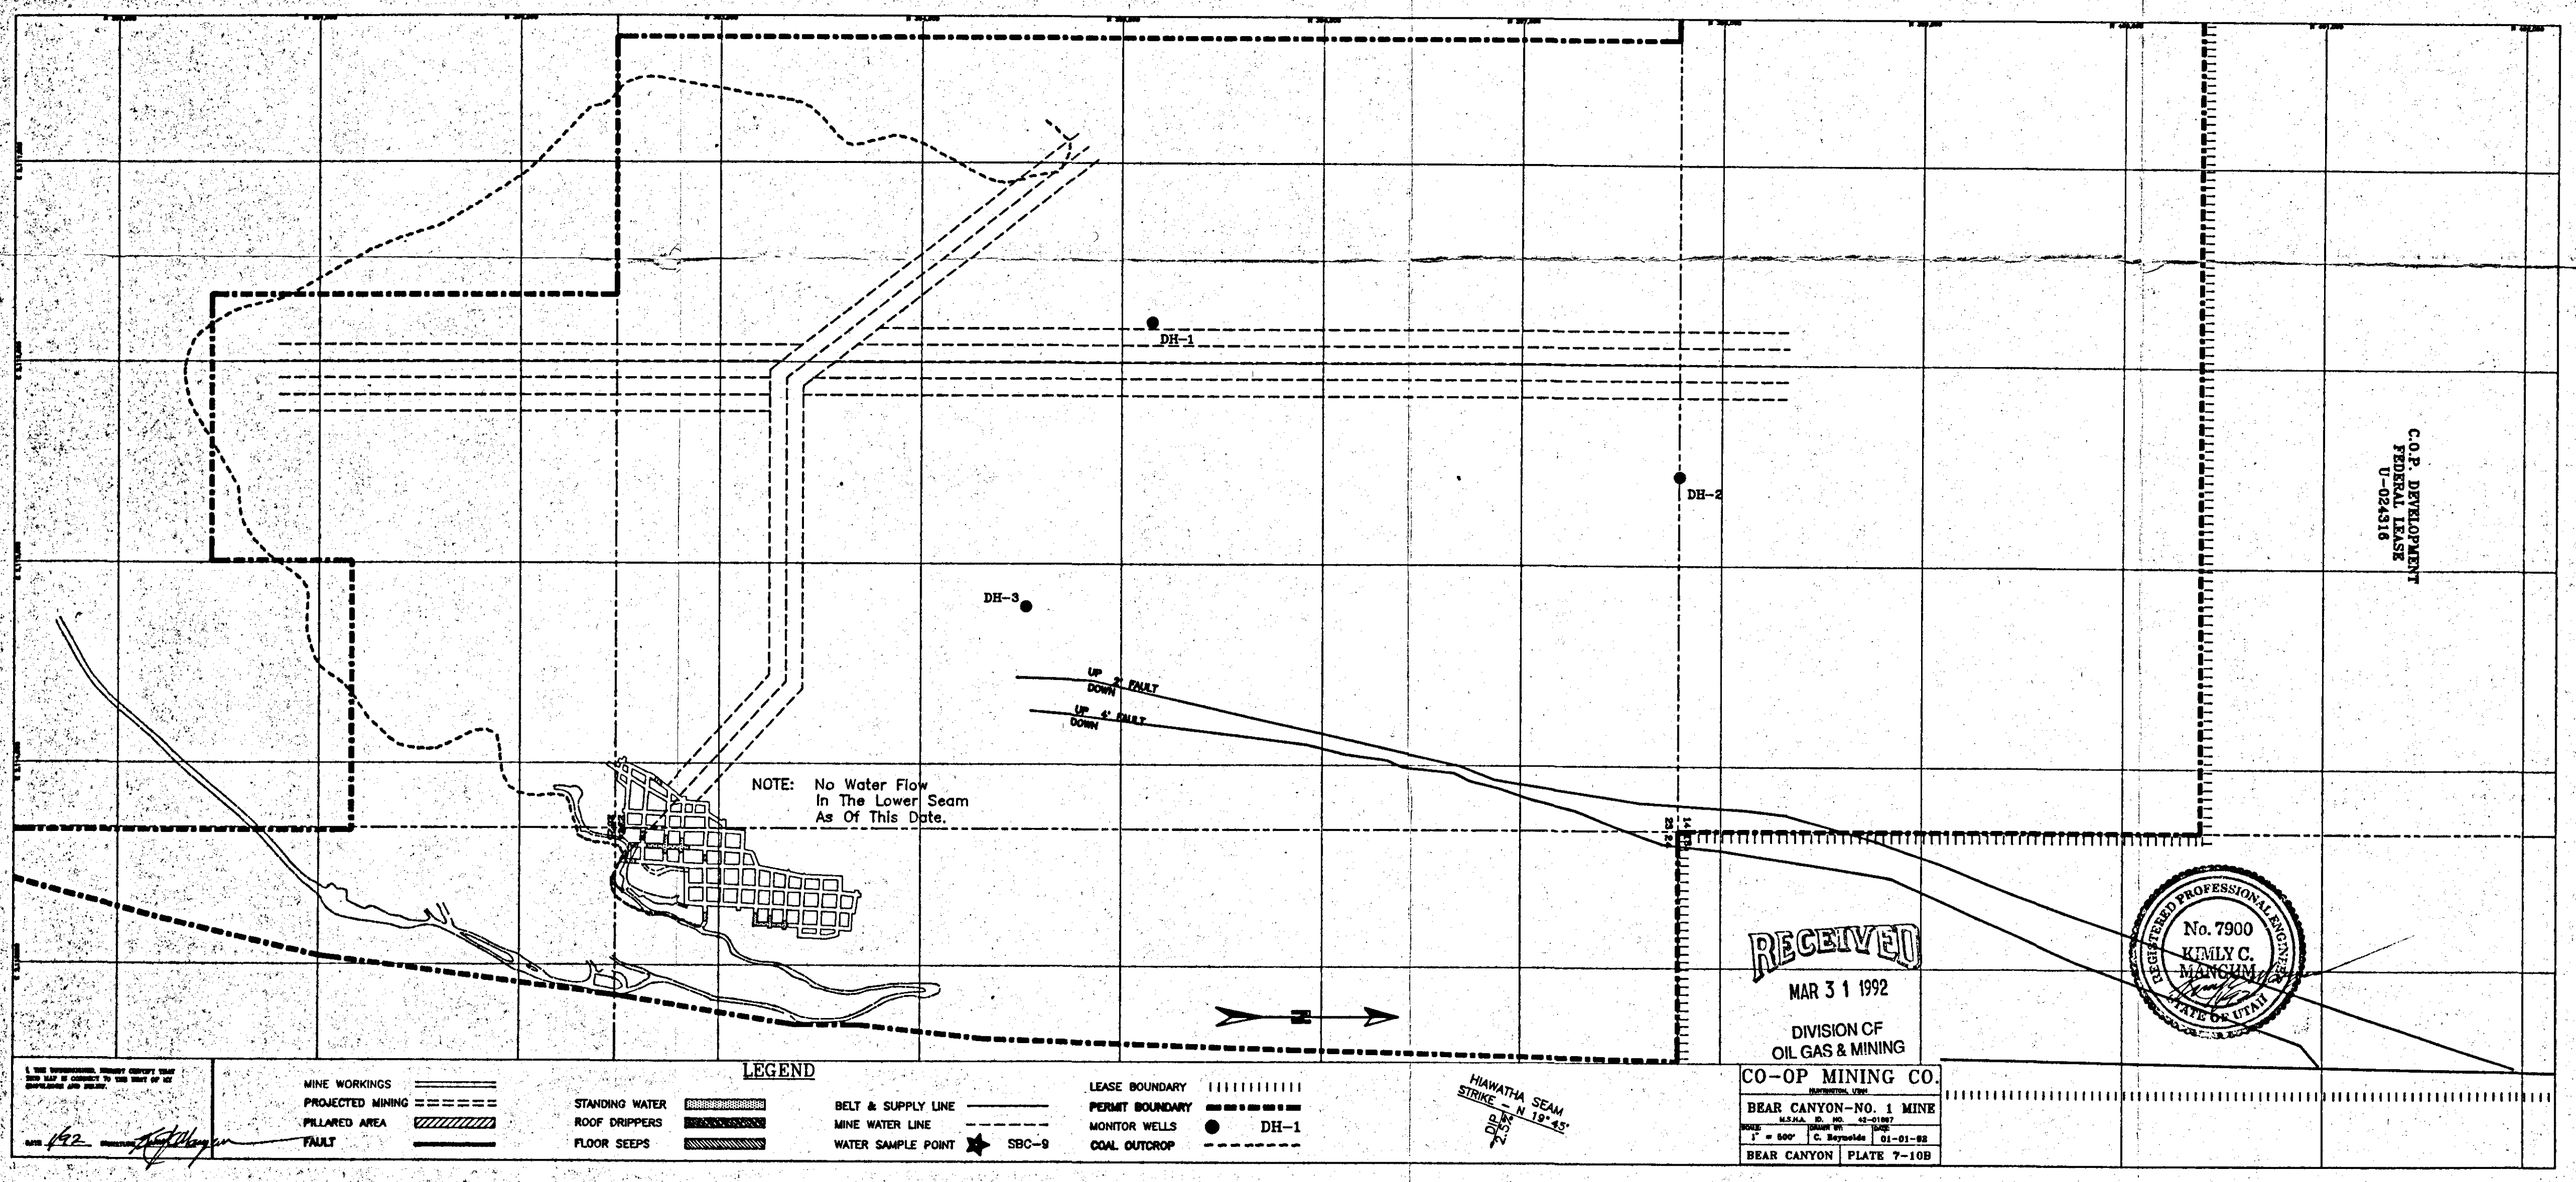

C.O.P. DEVELOPMENT
FEDERAL LEASE
U-024316
DH-1
DH-2
DH-3
UP 2' FAULT DOWN
UP 4' FAULT DOWN
NOTE: No Water Flow In The Lower Seam As Of This Date.
RECEIVED
MAR 3 1 1992
DIVISION OF OIL GAS & MINING
REGISTERED PROFESSIONAL ENGINEER
No. 7900
KIMLY C. MANGUM
STATE OF UTAH
LEGEND
MINE WORKINGS
PROJECTED MINING
PILLARED AREA
FAULT
STANDING WATER
ROOF DRIPPERS
FLOOR SEEPS
BELT & SUPPLY LINE
MINE WATER LINE
WATER SAMPLE POINT
SBC-9
LEASE BOUNDARY
PERMIT BOUNDARY
MONITOR WELLS
DH-1
COAL OUTCROP
HIAWATHA SEAM
STRIKE - N 19°45'
DIP 2.5°
CO-OP MINING CO.
BEAR CANYON-NO. 1 MINE
M.S.H.A. ID. NO. 42-01867
SCALE: 1" = 500'
DRAWN BY: C. Reynolds
DATE: 01-01-92
BEAR CANYON
PLATE 7-10B