CO-OP MINING CO.

HUNTINGTON, UTAH

SURFACE FACILITIES

SCALE:	DRAWN BY:	DATE:
1" = 50'	C. Reynolds	8/26/91

BEAR CANYON PLATE 2-4C

REV.	DATE	REMARKS	APPR.
1	4/28/92	COAL STORAGE PROPOSAL ADDED	7/07/92
2	6/01/92	CONCRETE EQUIPMENT WASH PAD ADDED	7/15/92
3	4/30/92	DIST. BOUND. MOD. (DO-92C,NOV 91-35-8-1)	7/22/92
4	5/15/92	COAL WASTE STORAGE AREA DESIGNATED	12/16/92
5	7/08/93	Coal Storag Pad & Outslope Cleanup (93D)	9/14/93
6	7/12/93	Hoist Road Ref. Removed/Surface Facilities Updated (93E)	9/16/93
7	8/11/93	Transformer Pad (93L)	9/16/93
8	10/05/93	Drainage AD-8 Regraded Into D-7D (93K)	10/28/93
9	12/06/93	Antifreeze Storage Tank Added (930)	12/17/93
10	10/22/93	Tank Seam Access Road Added (93B)	

RECEIVED MAY 23 1994 DIV. OF OIL, GAS & MINING

DRAFT

REGISTERED PROFESSIONAL ENGINEER No. 7900 KIM W. C. MANGUM STATE OF UTAH

CROSS-SECTIONS LOCATED ON PLATE 3-1.

LEGEND
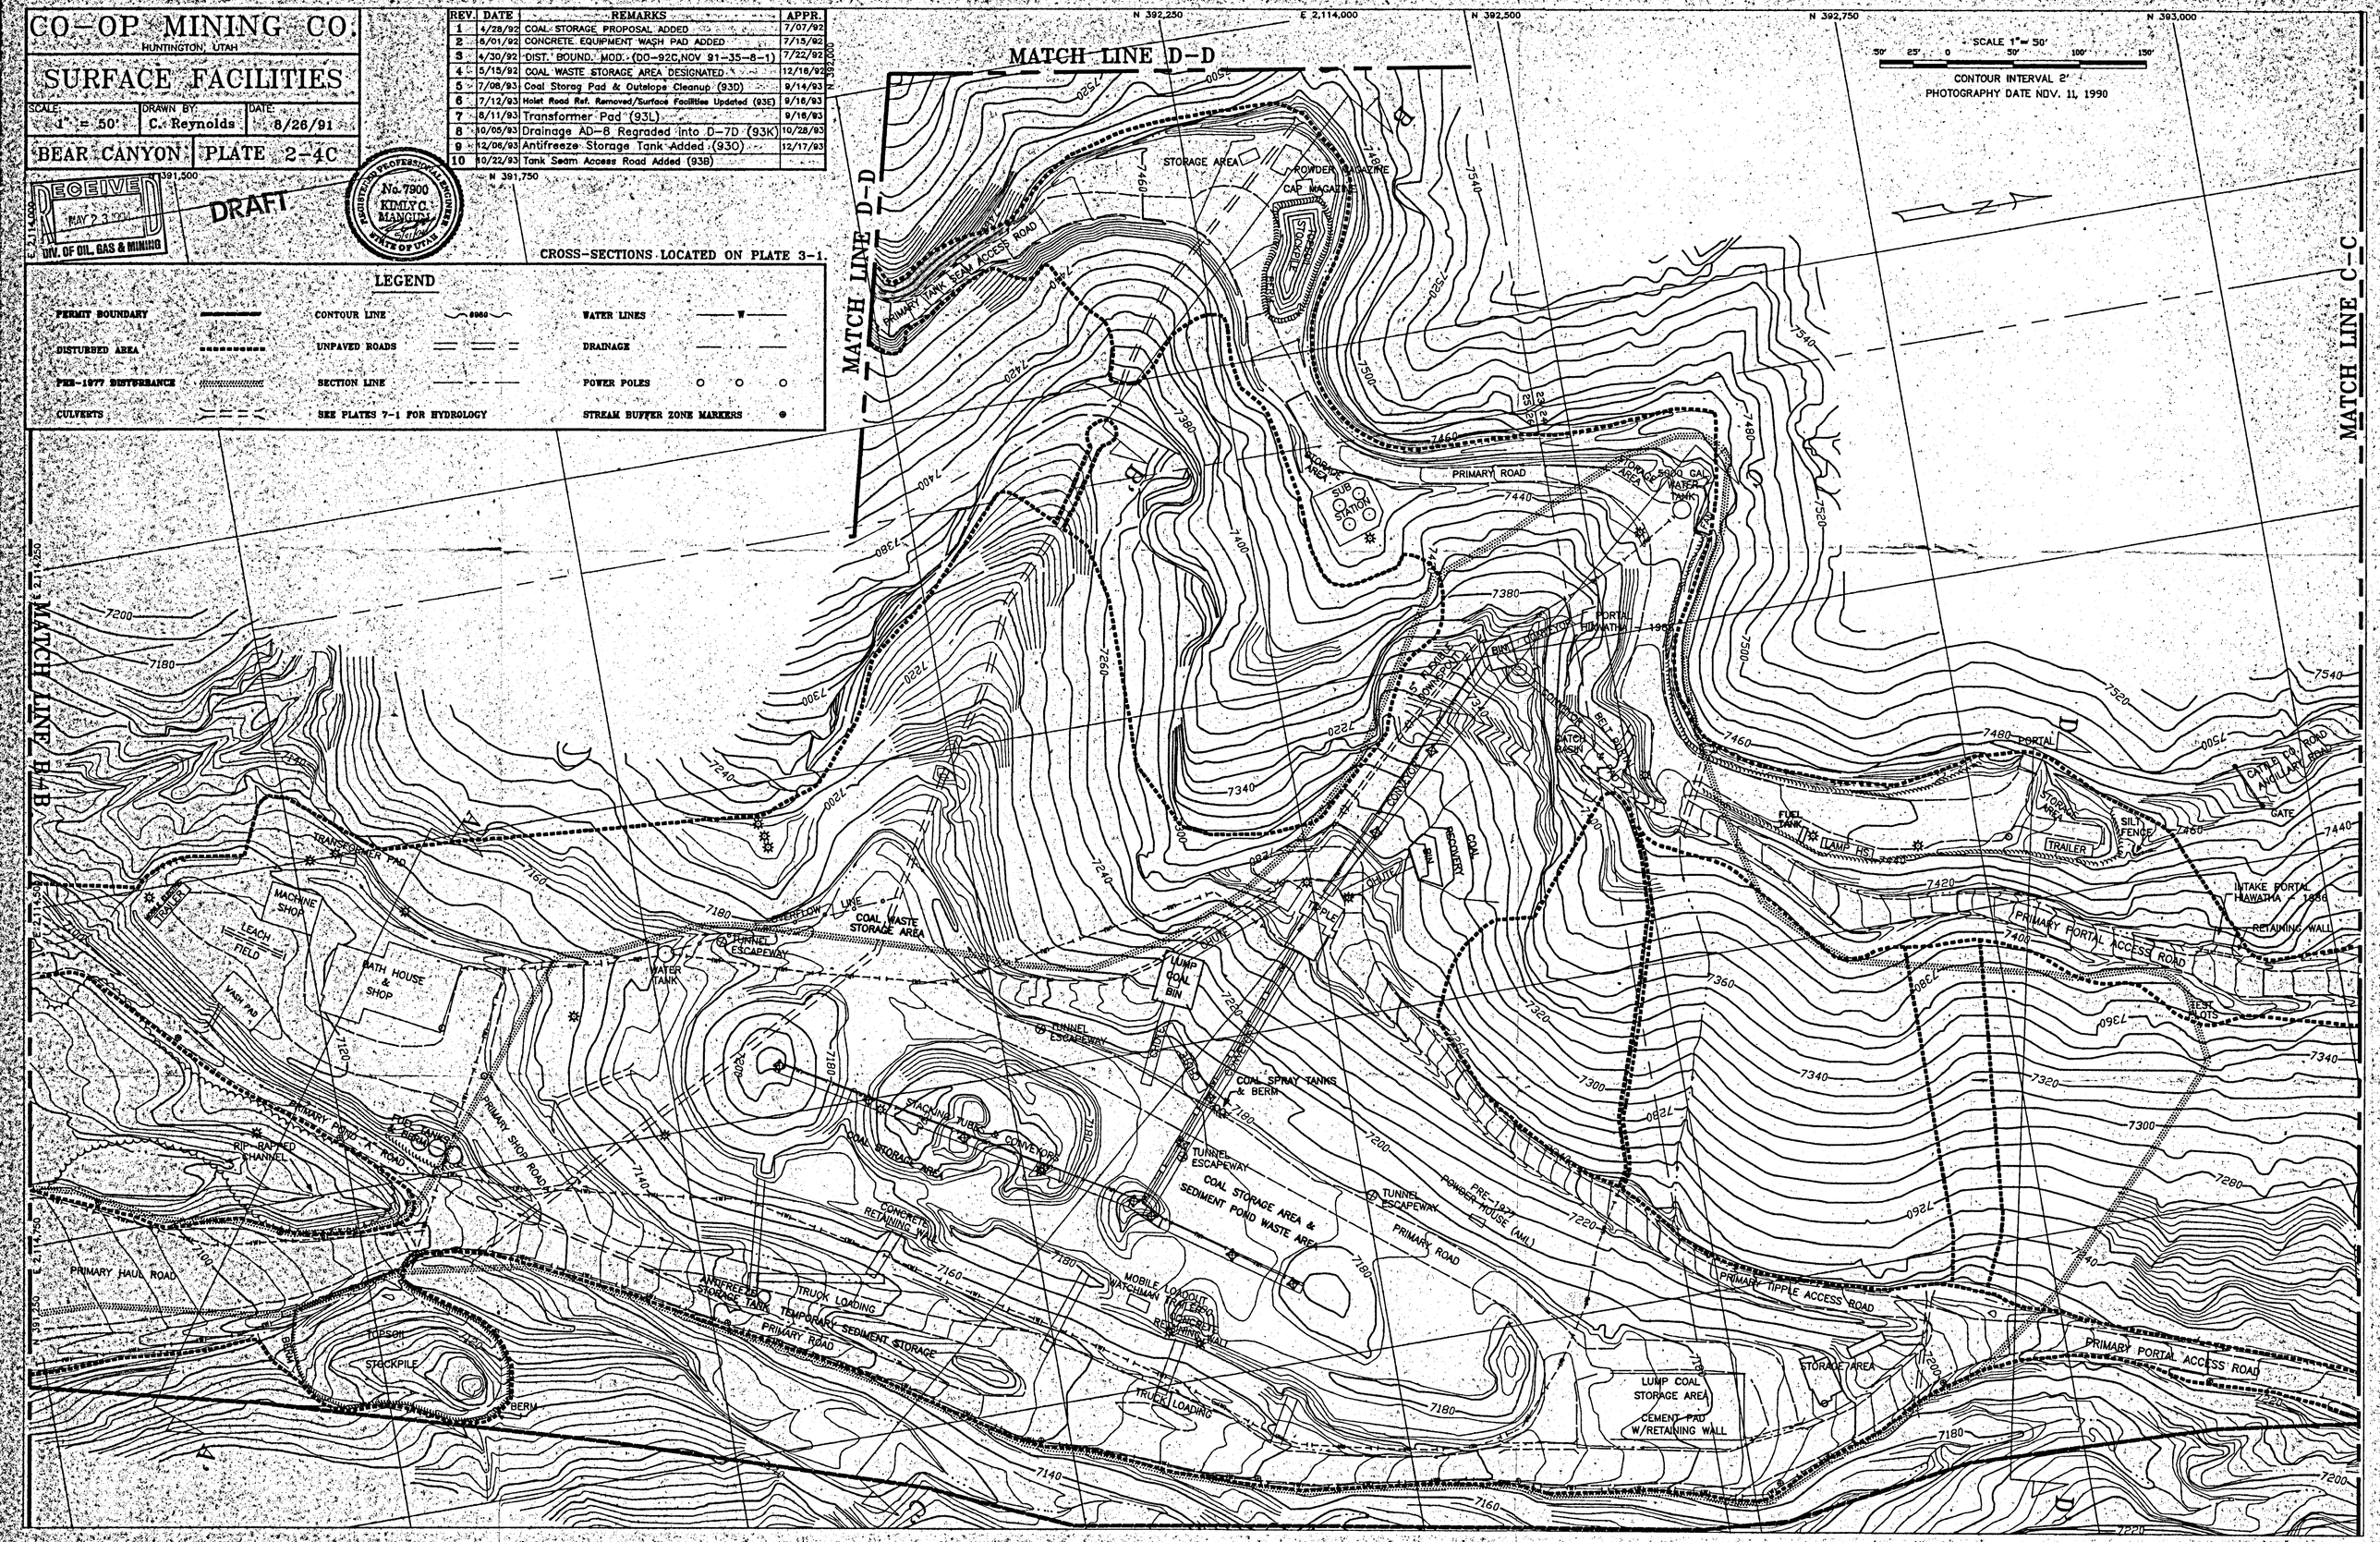
PERMIT BOUNDARY		CONTOUR LINE	6960	WATER LINES	W
DISTURBED AREA		UNPAVED ROADS		DRAINAGE	
PRE-1977 DISTURBANCE		SECTION LINE		POWER POLES	
CULVERTS		SEE PLATES 7-1 FOR HYDROLOGY		STREAM BUFFER ZONE MARKERS