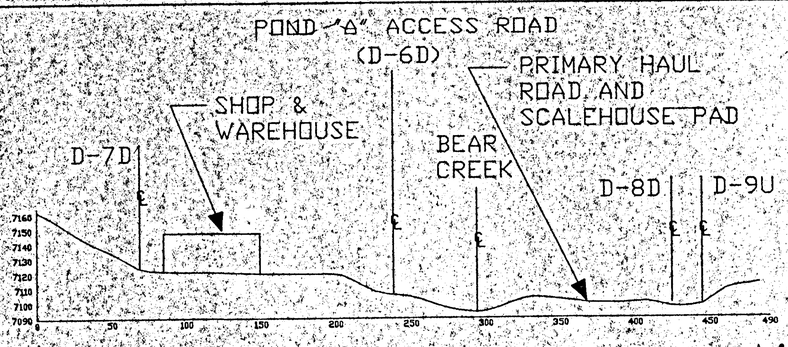

SHOP PAD CROSS-SECTION

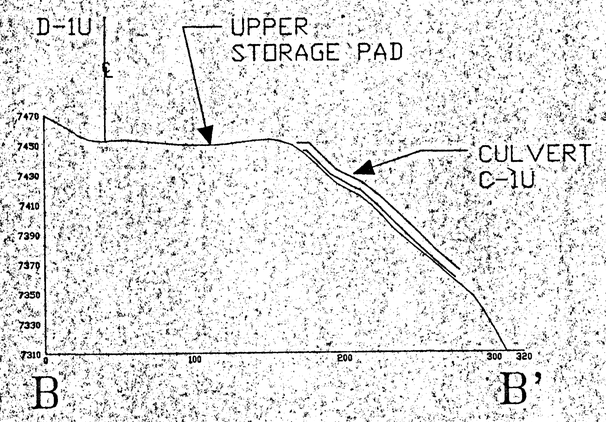

UPPER STORAGE PAD CROSS-SECTION

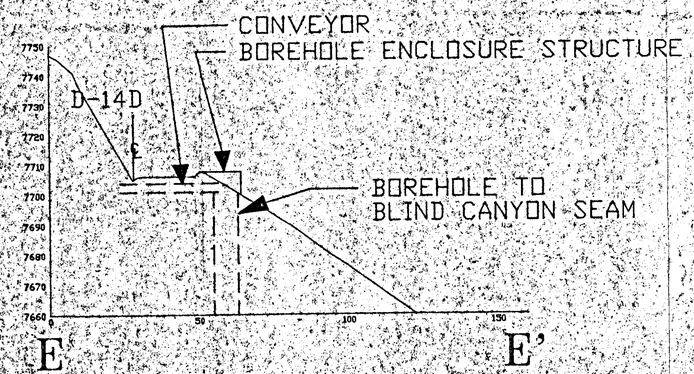

TANK SEAM PORTAL PAD CROSS-SECTION

1" = 25'

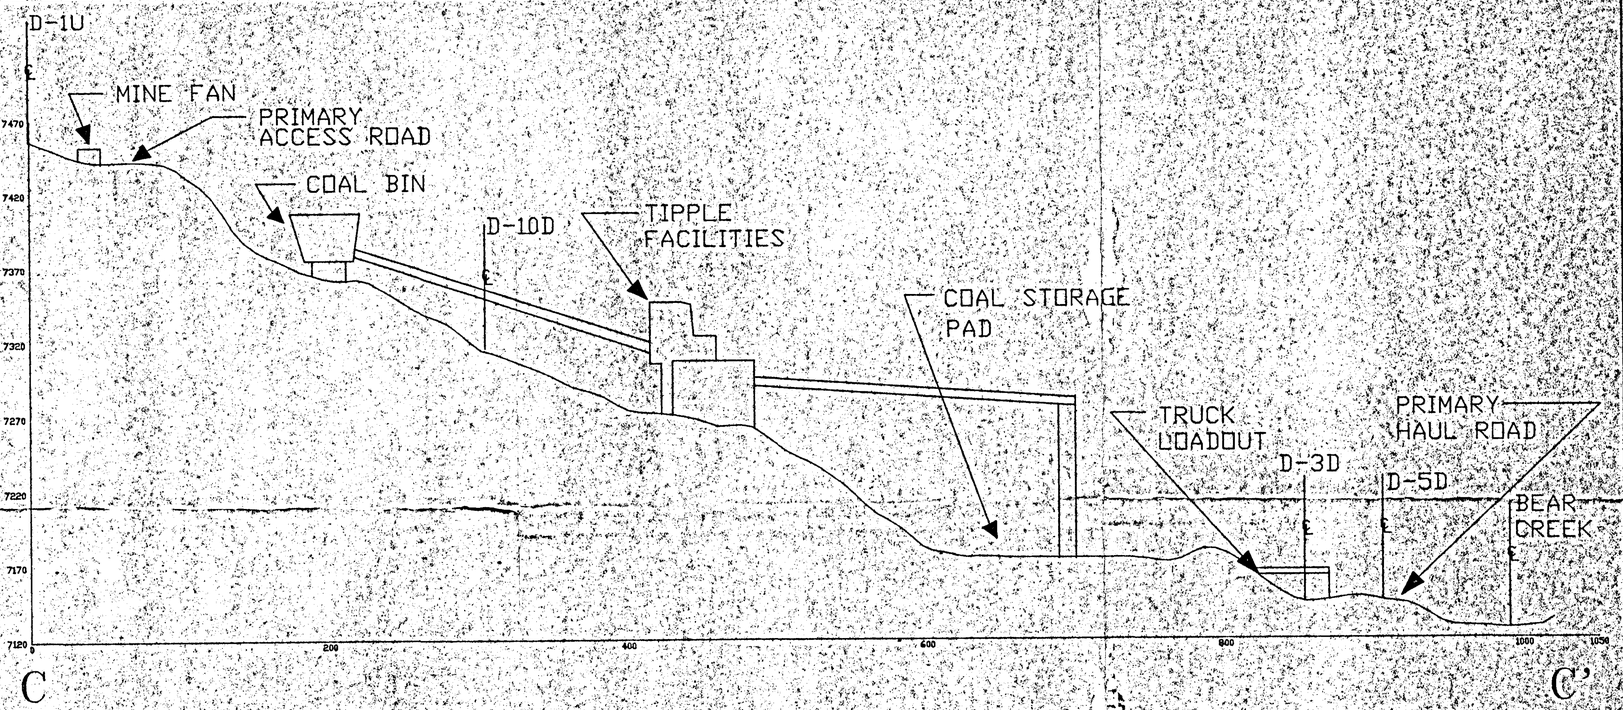

TIPPLE PAD AND COAL STORAGE PAD CROSS-SECTION

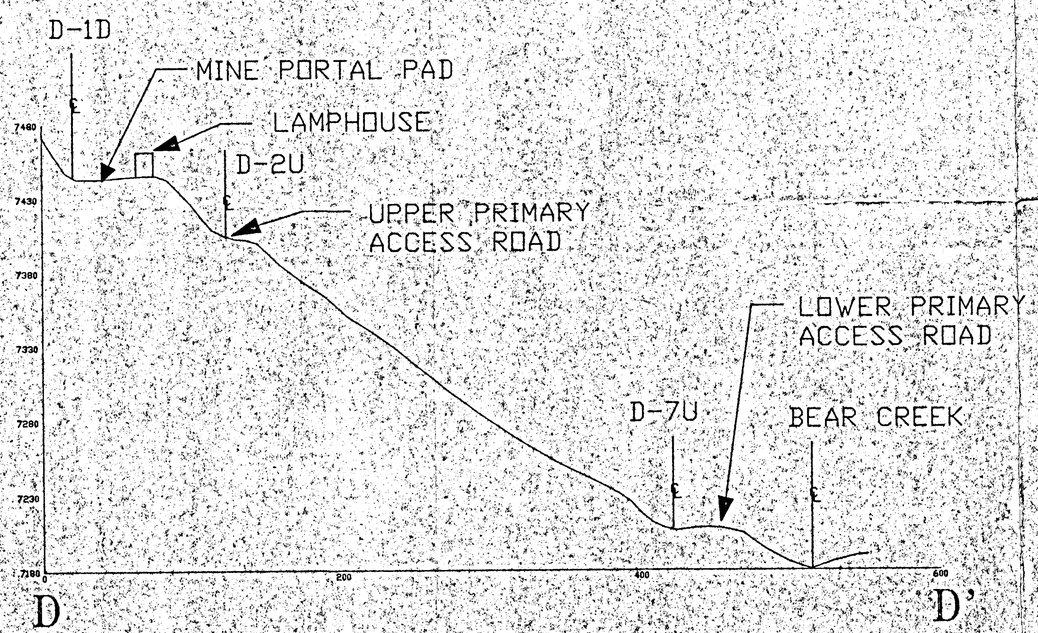

PORTAL PAD AND ACCESS ROAD CROSS-SECTION

SEE PLATES 2-4 FOR CROSS-SECTION LOCATIONS
SEE PLATES 3-5 FOR ROAD DESIGNS
SEE PLATES 7-1 FOR HYDROLOGY
SEE TABLE 7.2-10 FOR DIVERSION CHARACTERISTICS

REV.	DATE	REMARKS	APPR.
1	10/22/93	Tank Seam Portal Pad X-Section Added	
2			
3			
4			
5			
6			
7			
8			
9			
10			

DRAFT

REGISTERED PROFESSIONAL ENGINEER No. 7900 KIMLY C. MANGUM STATE OF UTAH

CO-OP MINING CO.
HUNTINGTON, UTAH

CROSS-SECTIONS

SCALE:	DRAWN BY:	DATE:
1" = 50'	C. Reynolds	4/09/92

BEAR CANYON | PLATE 3-1