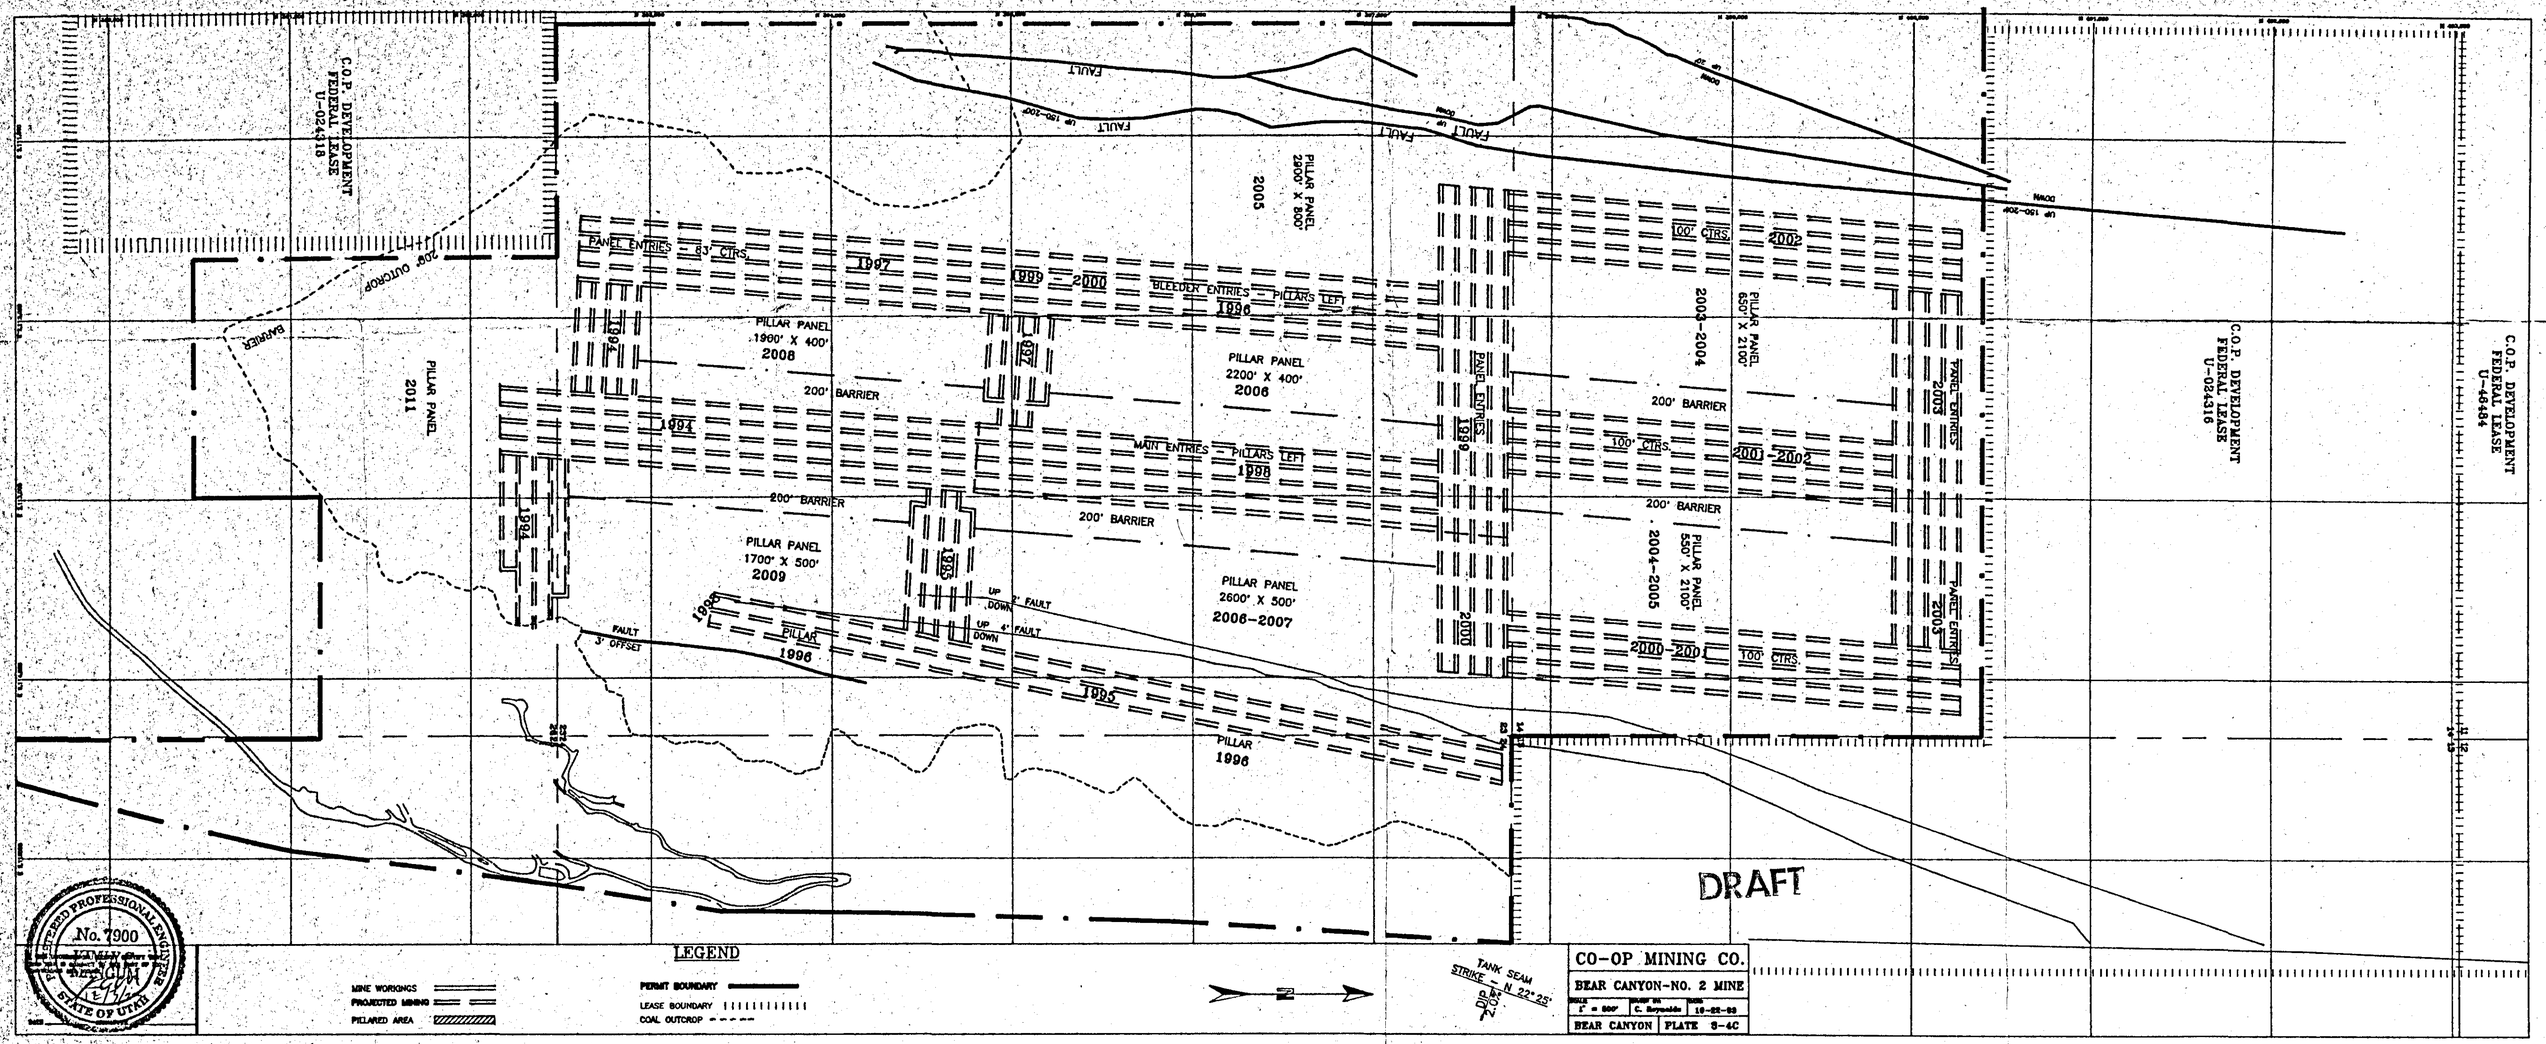
C.O.P. DEVELOPMENT
FEDERAL LEASE
U-024318
C.O.P. DEVELOPMENT
FEDERAL LEASE
U-024316
C.O.P. DEVELOPMENT
FEDERAL LEASE
U-48484
FAULT
UP 150-200'
DOWN
PILLAR PANEL
2900' X 800'
2005
PANEL ENTRIES - 83' CTRS.
1997
1999
2000
BLEEDER ENTRIES - PILLARS LEFT
1996
100' CTRS.
2002
2003-2004
PILLAR PANEL
650' X 2100'
PILLAR PANEL
1900' X 400'
2008
200' BARRIER
PILLAR PANEL
2200' X 400'
2006
PANEL ENTRIES
1999
PANEL ENTRIES
2003
PILLAR PANEL
2011
1994
MAIN ENTRIES - PILLARS LEFT
1998
100' CTRS.
2001-2002
200' BARRIER
200' BARRIER
200' BARRIER
PILLAR PANEL
1700' X 500'
2009
1995
PILLAR PANEL
2600' X 500'
2006-2007
2004-2005
PILLAR PANEL
550' X 2100'
UP 2' FAULT
DOWN
UP 4' FAULT
DOWN
FAULT
3' OFFSET
PILLAR
1996
2000-2001
100' CTRS.
PILLAR
1996
DRAFT
LEGEND
MINE WORKINGS
PROJECTED MINING
PILLARED AREA
PERMIT BOUNDARY
LEASE BOUNDARY
COAL OUTCROP
TANK SEAM
STRIKE - N 22°25'
DIP 2.0°
CO-OP MINING CO.
BEAR CANYON-NO. 2 MINE
1" = 800'
C. Reynolds
10-22-93
BEAR CANYON
PLATE 3-4C
No. 7900
STATE OF UTAH